
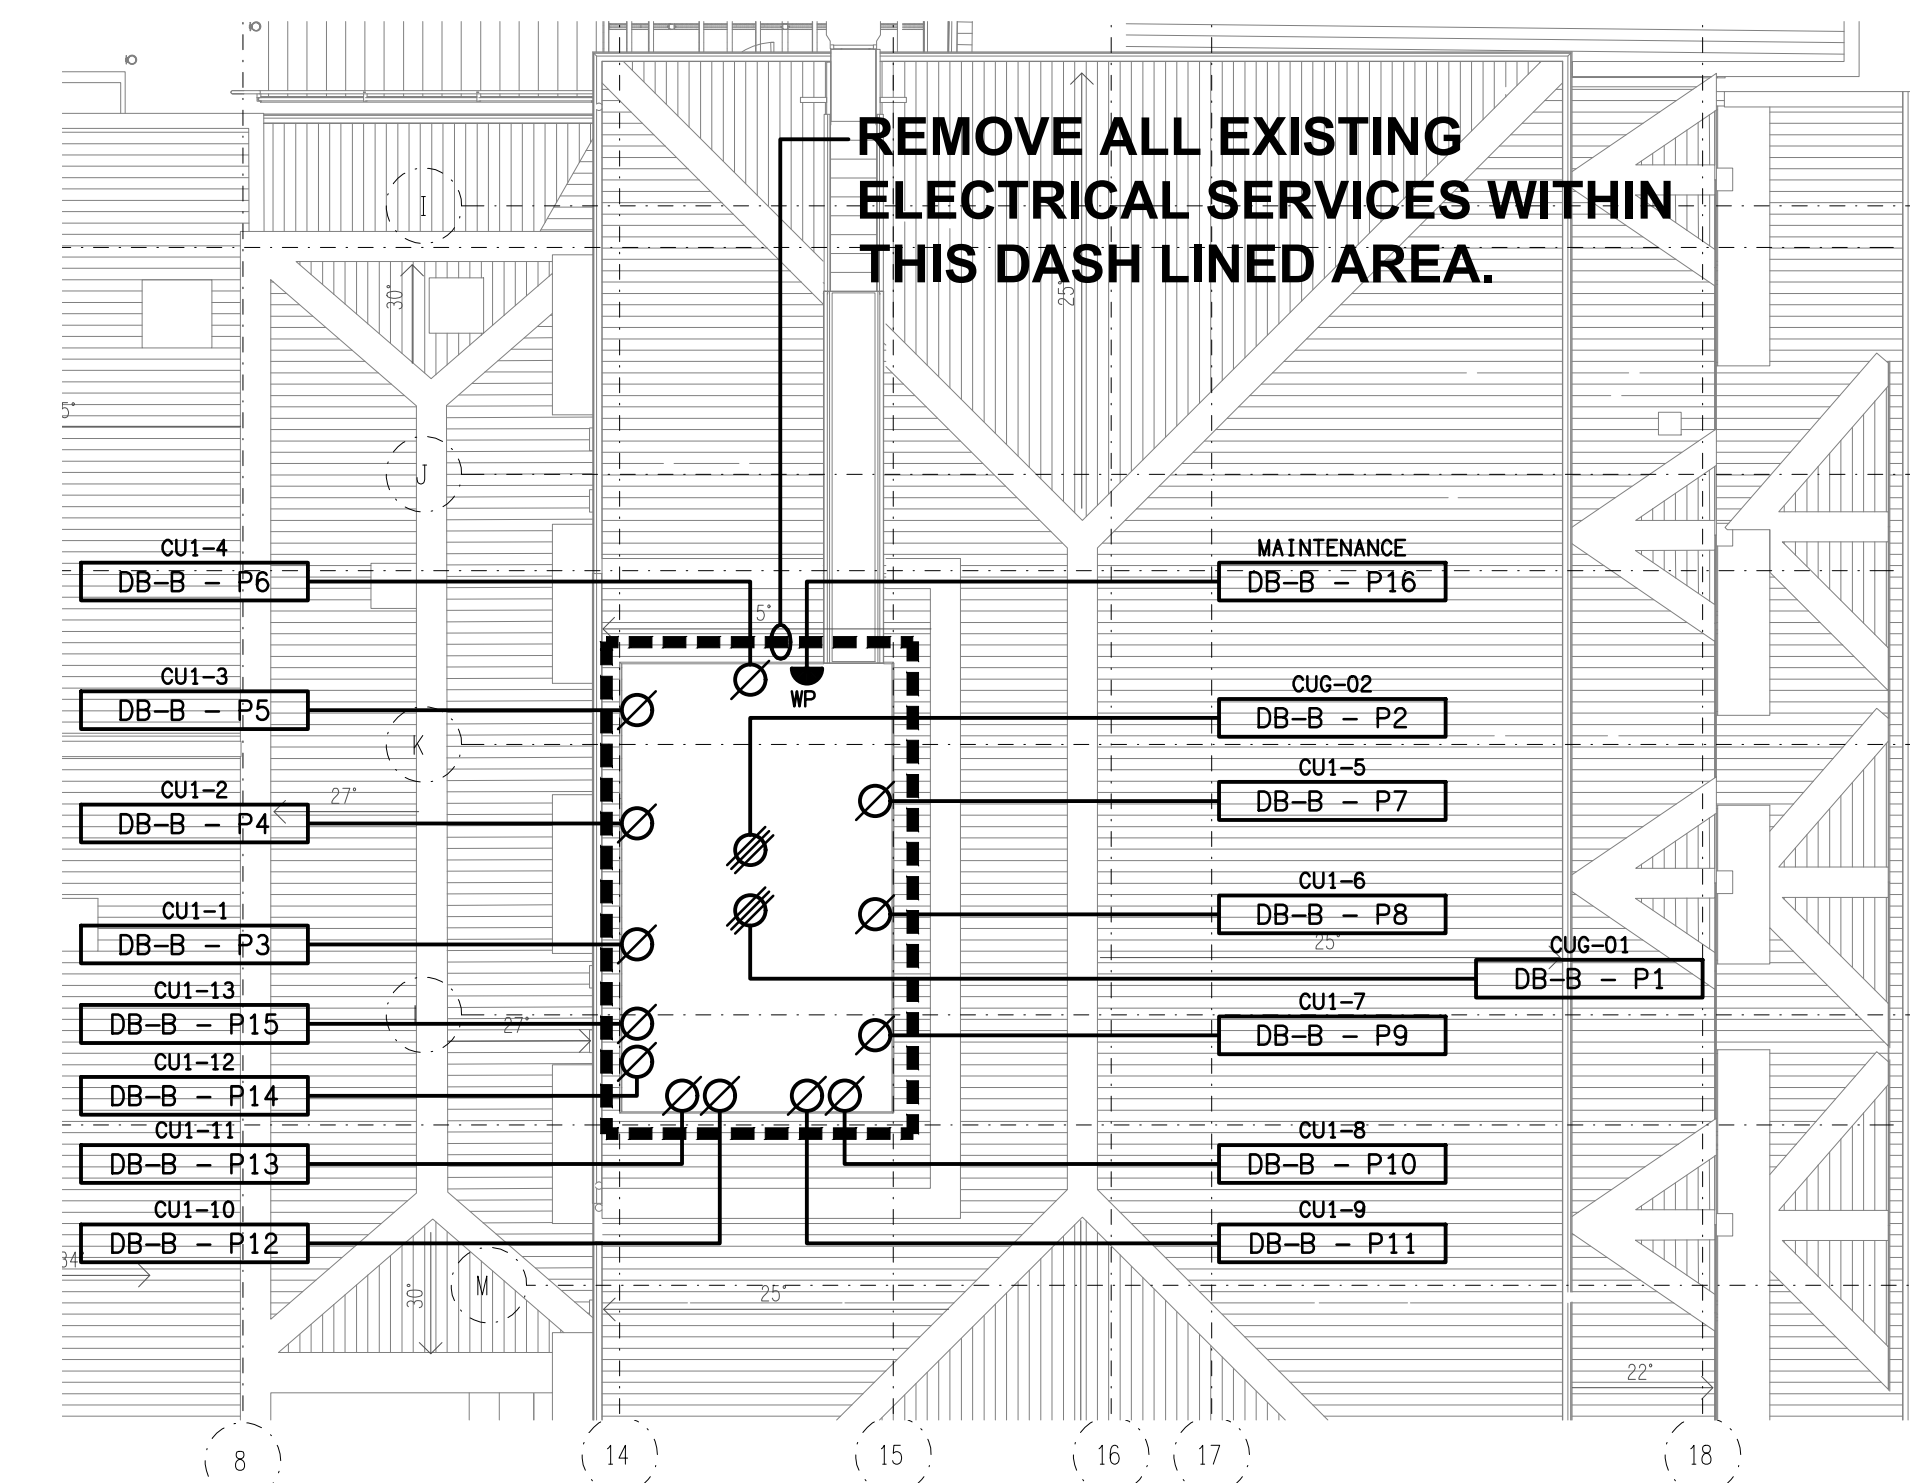


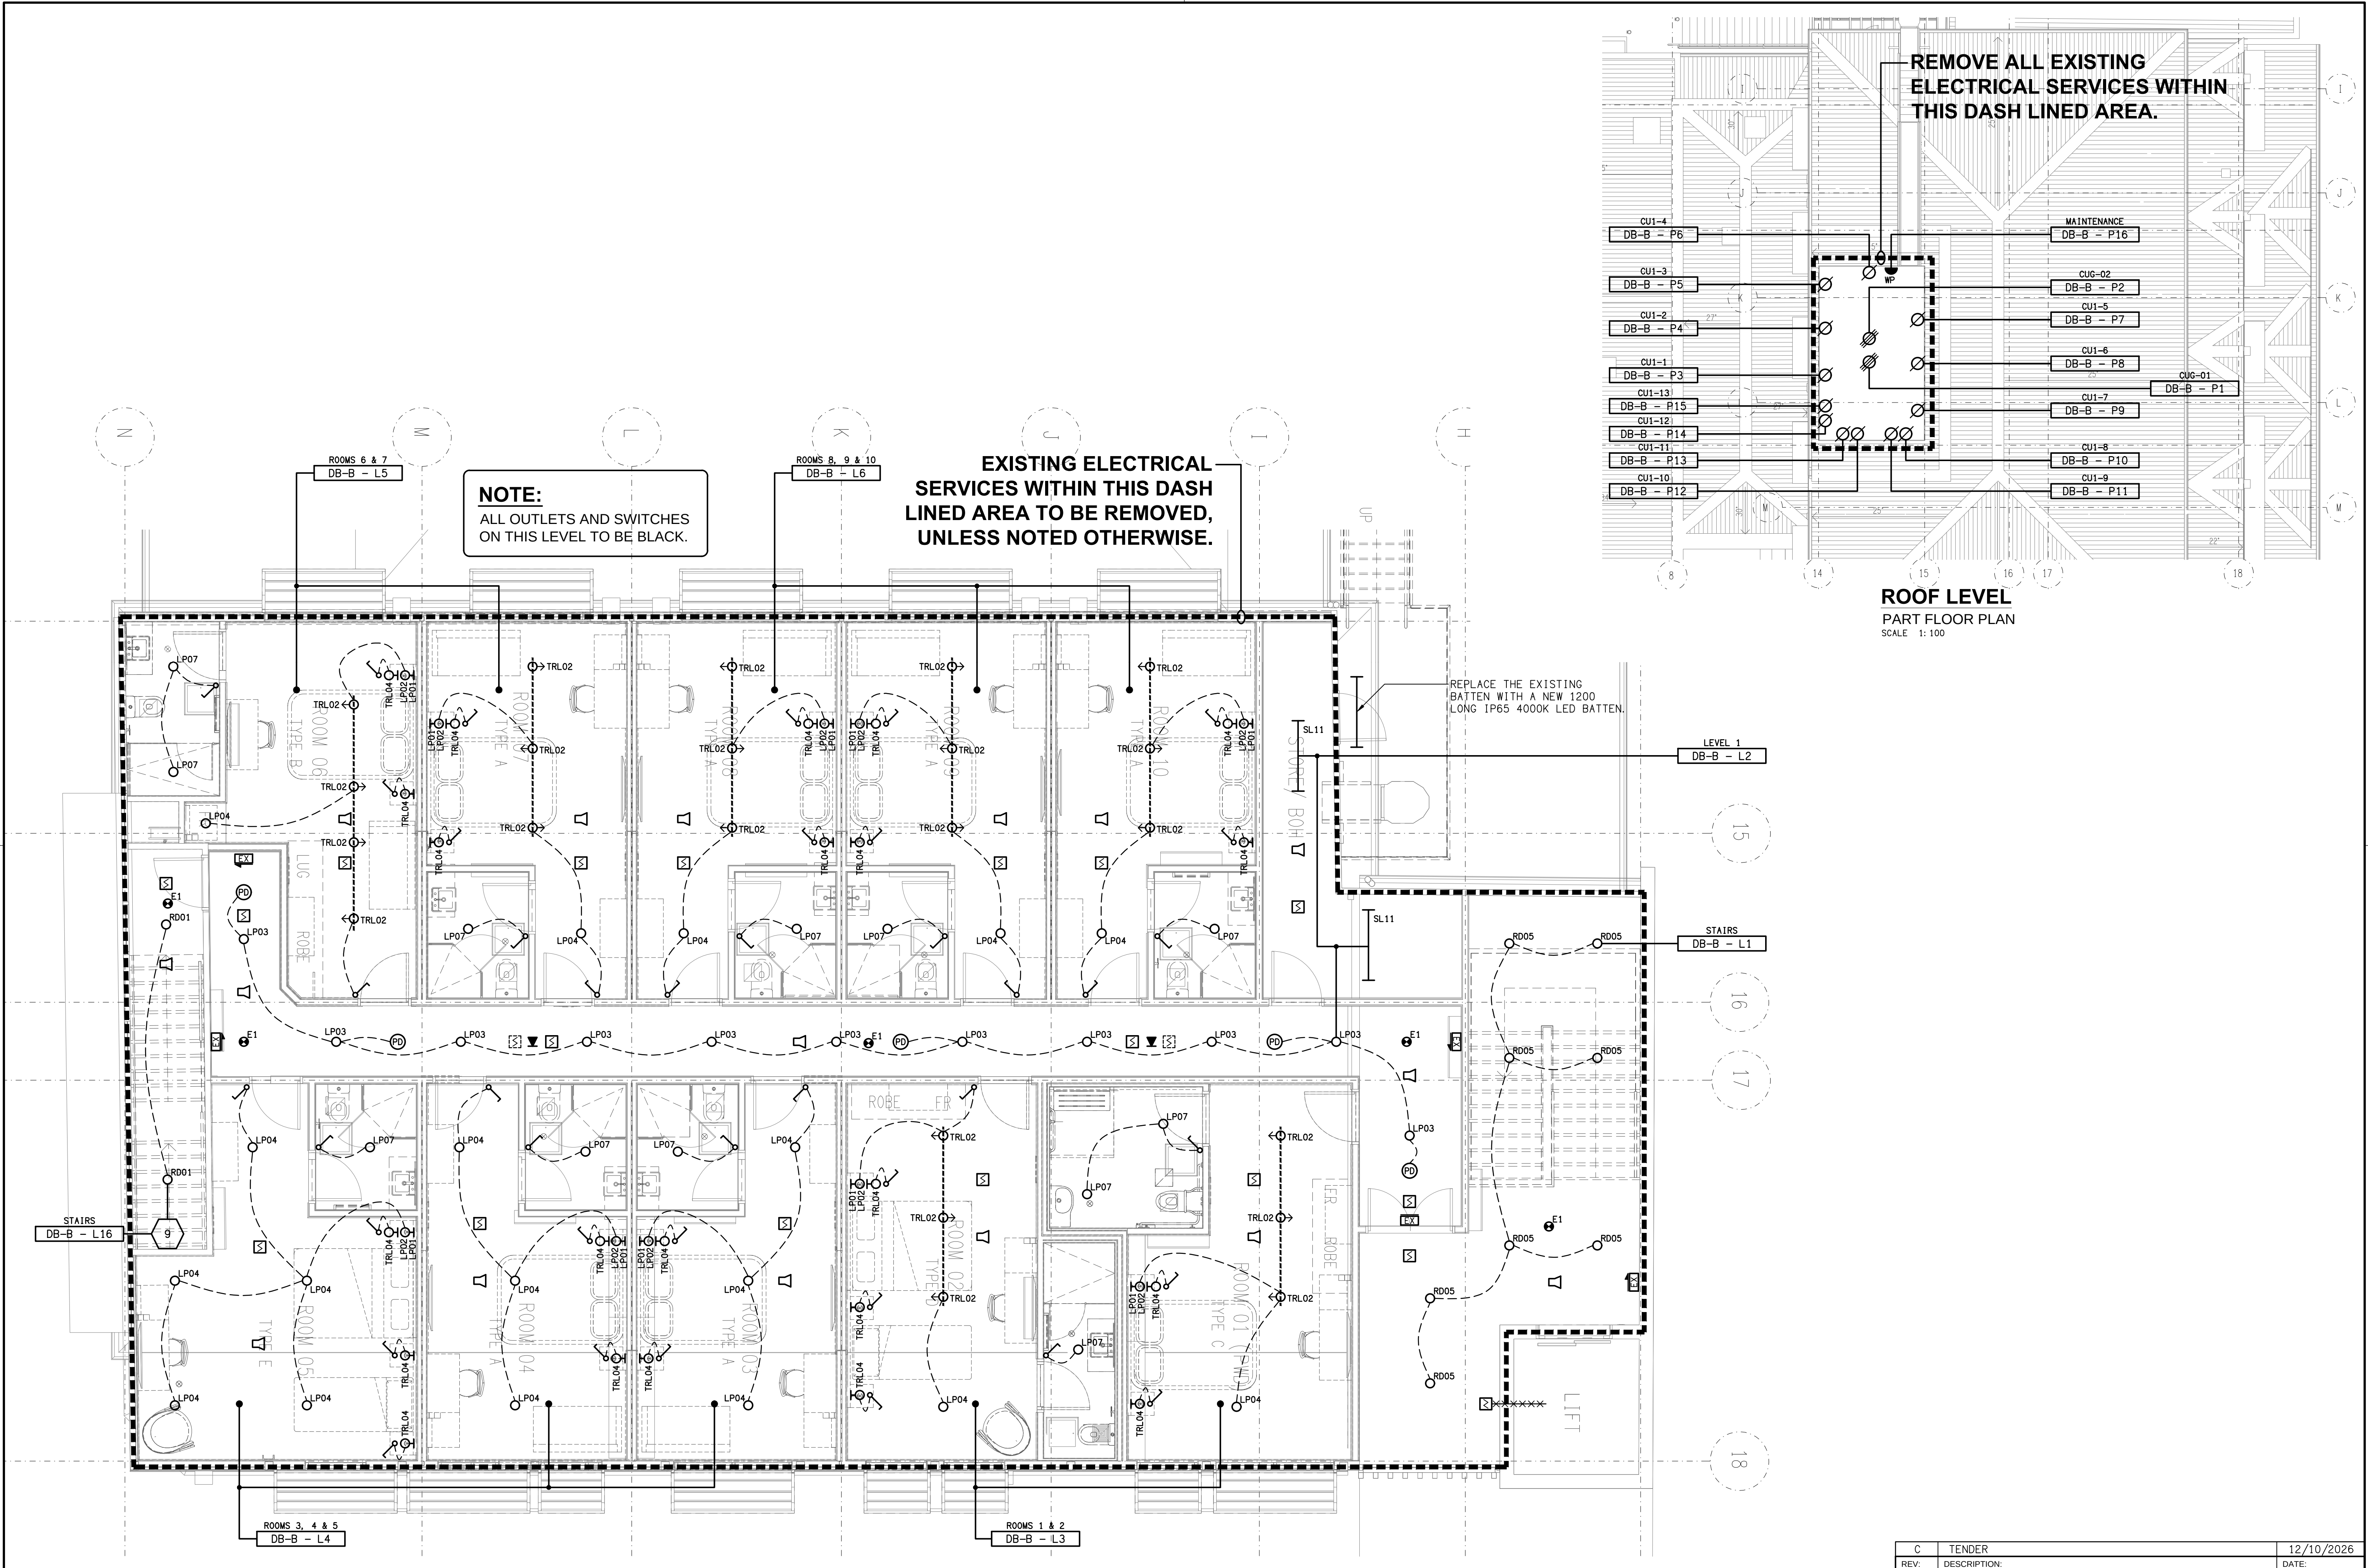

ROOF LEVEL
PART FLOOR PLAN
SCALE 1:100