



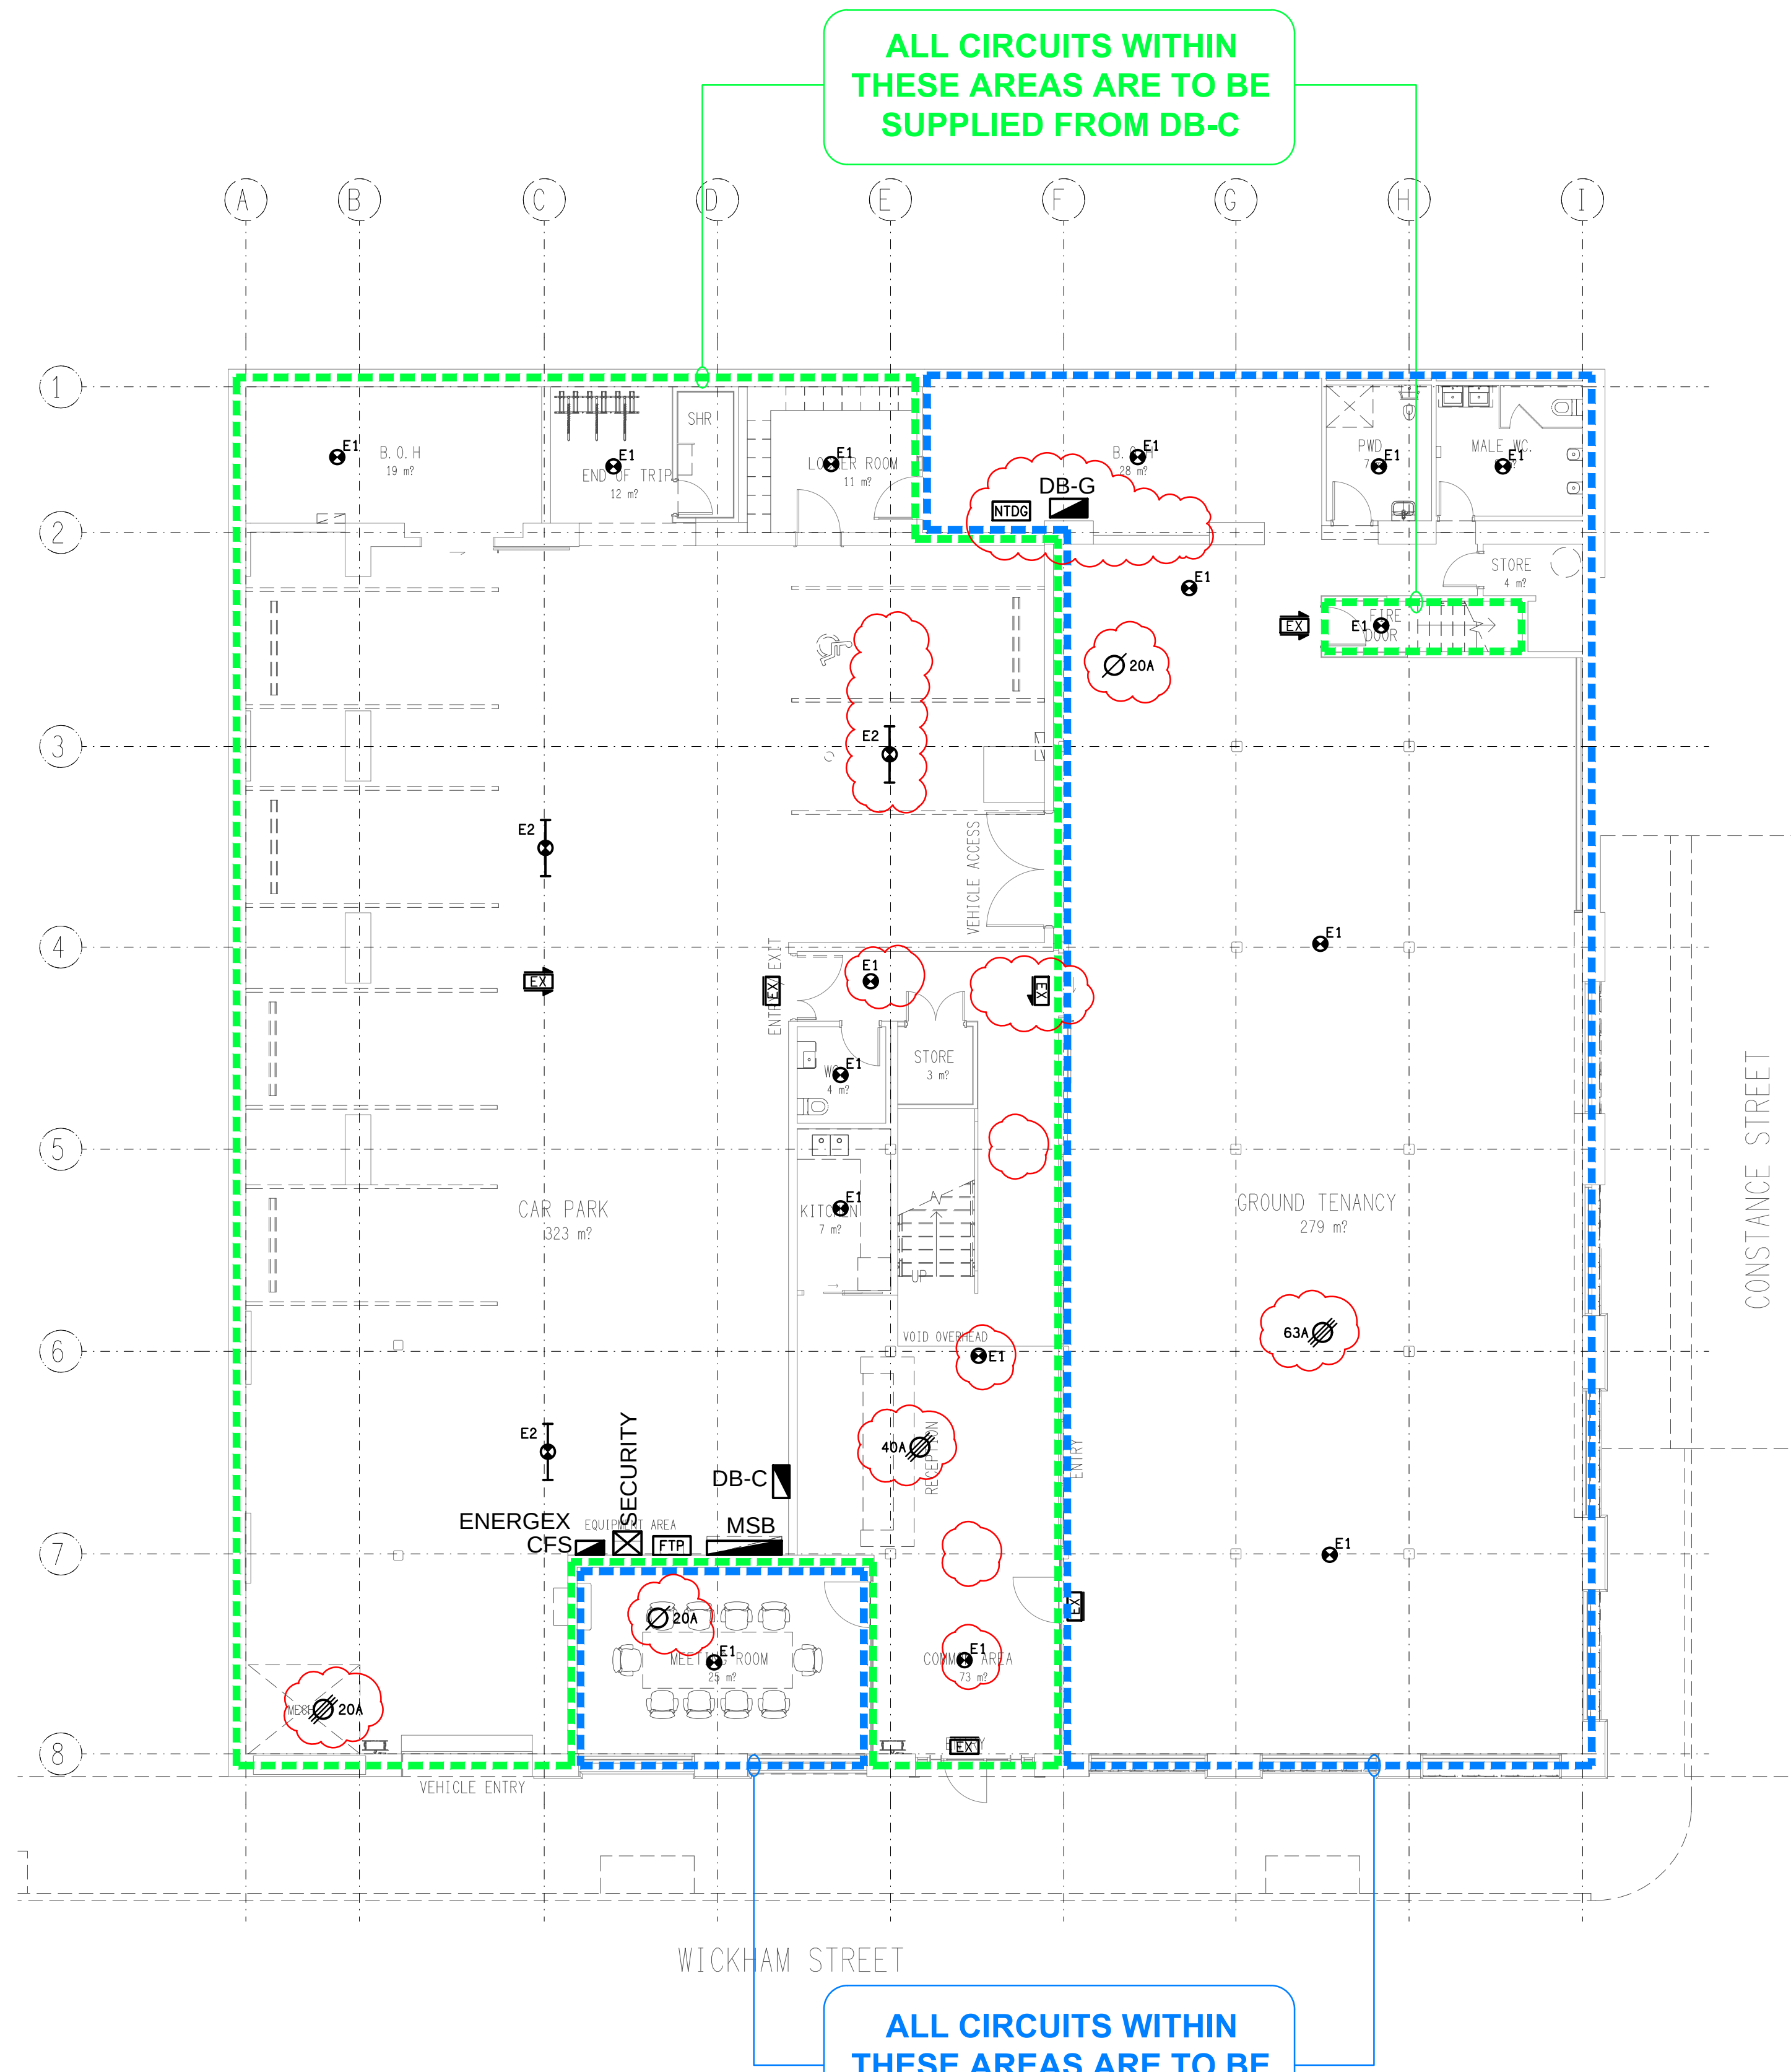

GROUND LEVEL
FLOOR / REFLECTED CEILING PLAN
SCALE 1: 100

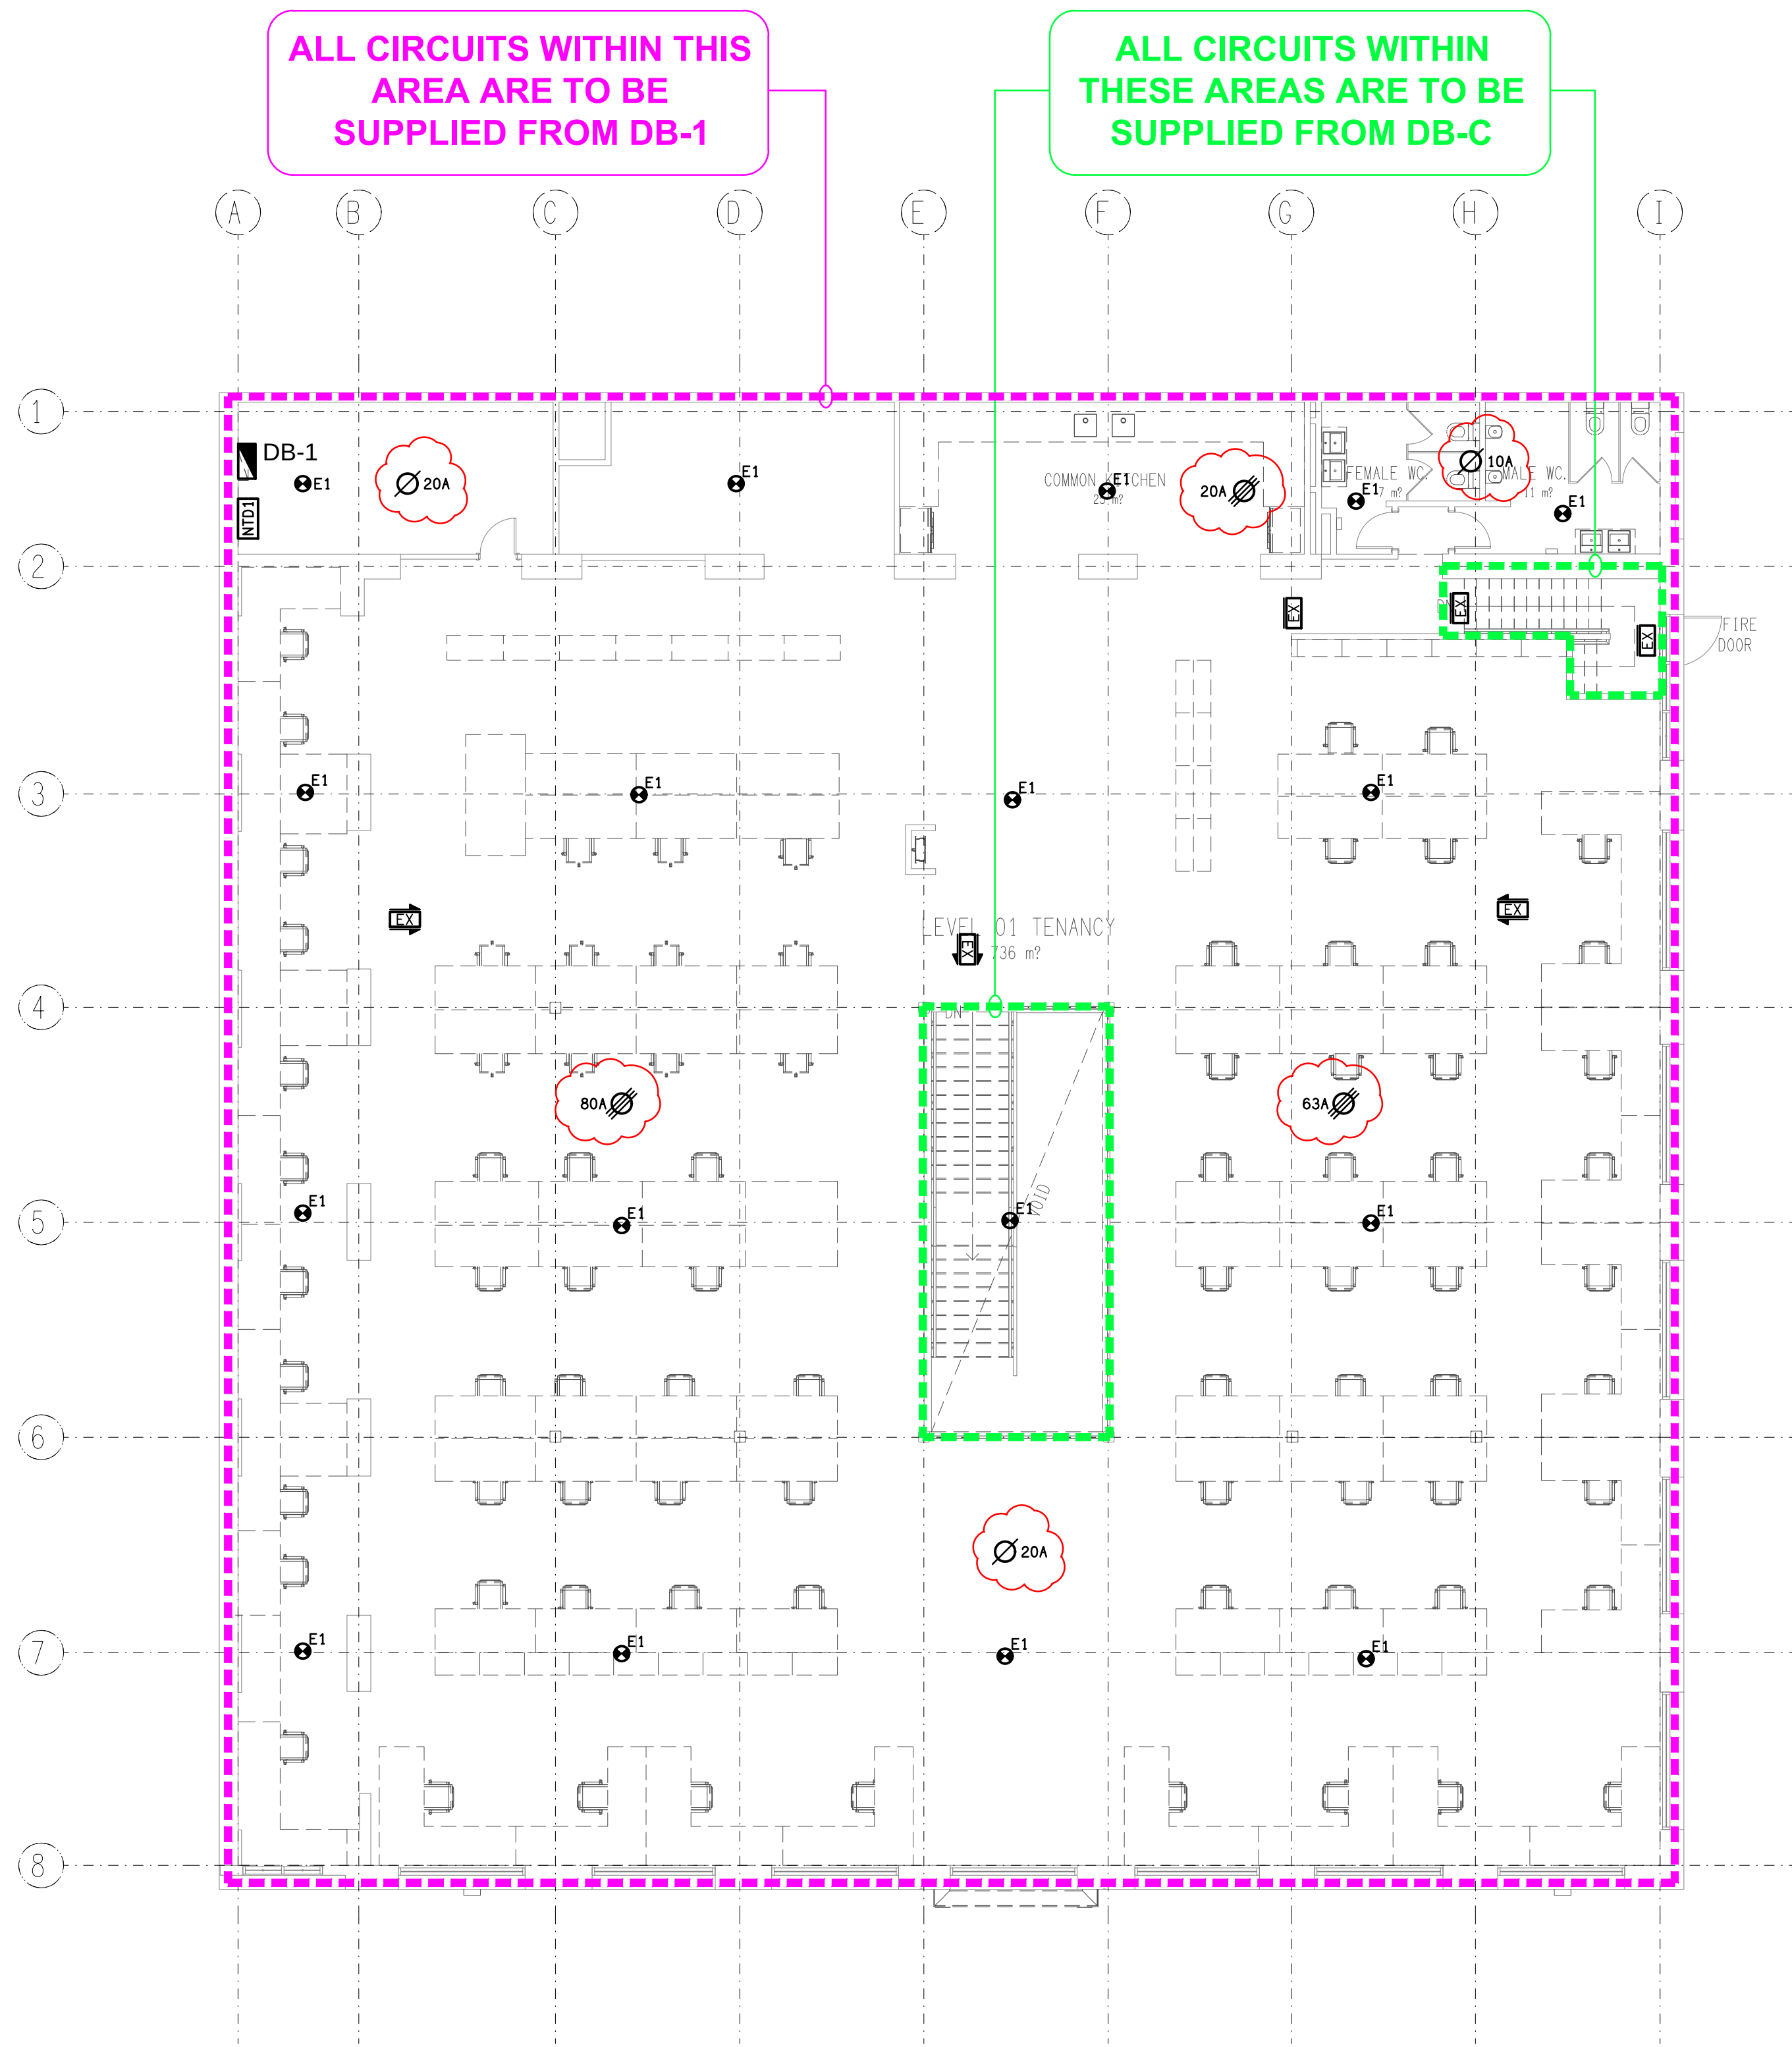

LEVEL 1
FLOOR / REFLECTED CEILING PLAN
SCALE 1: 100