




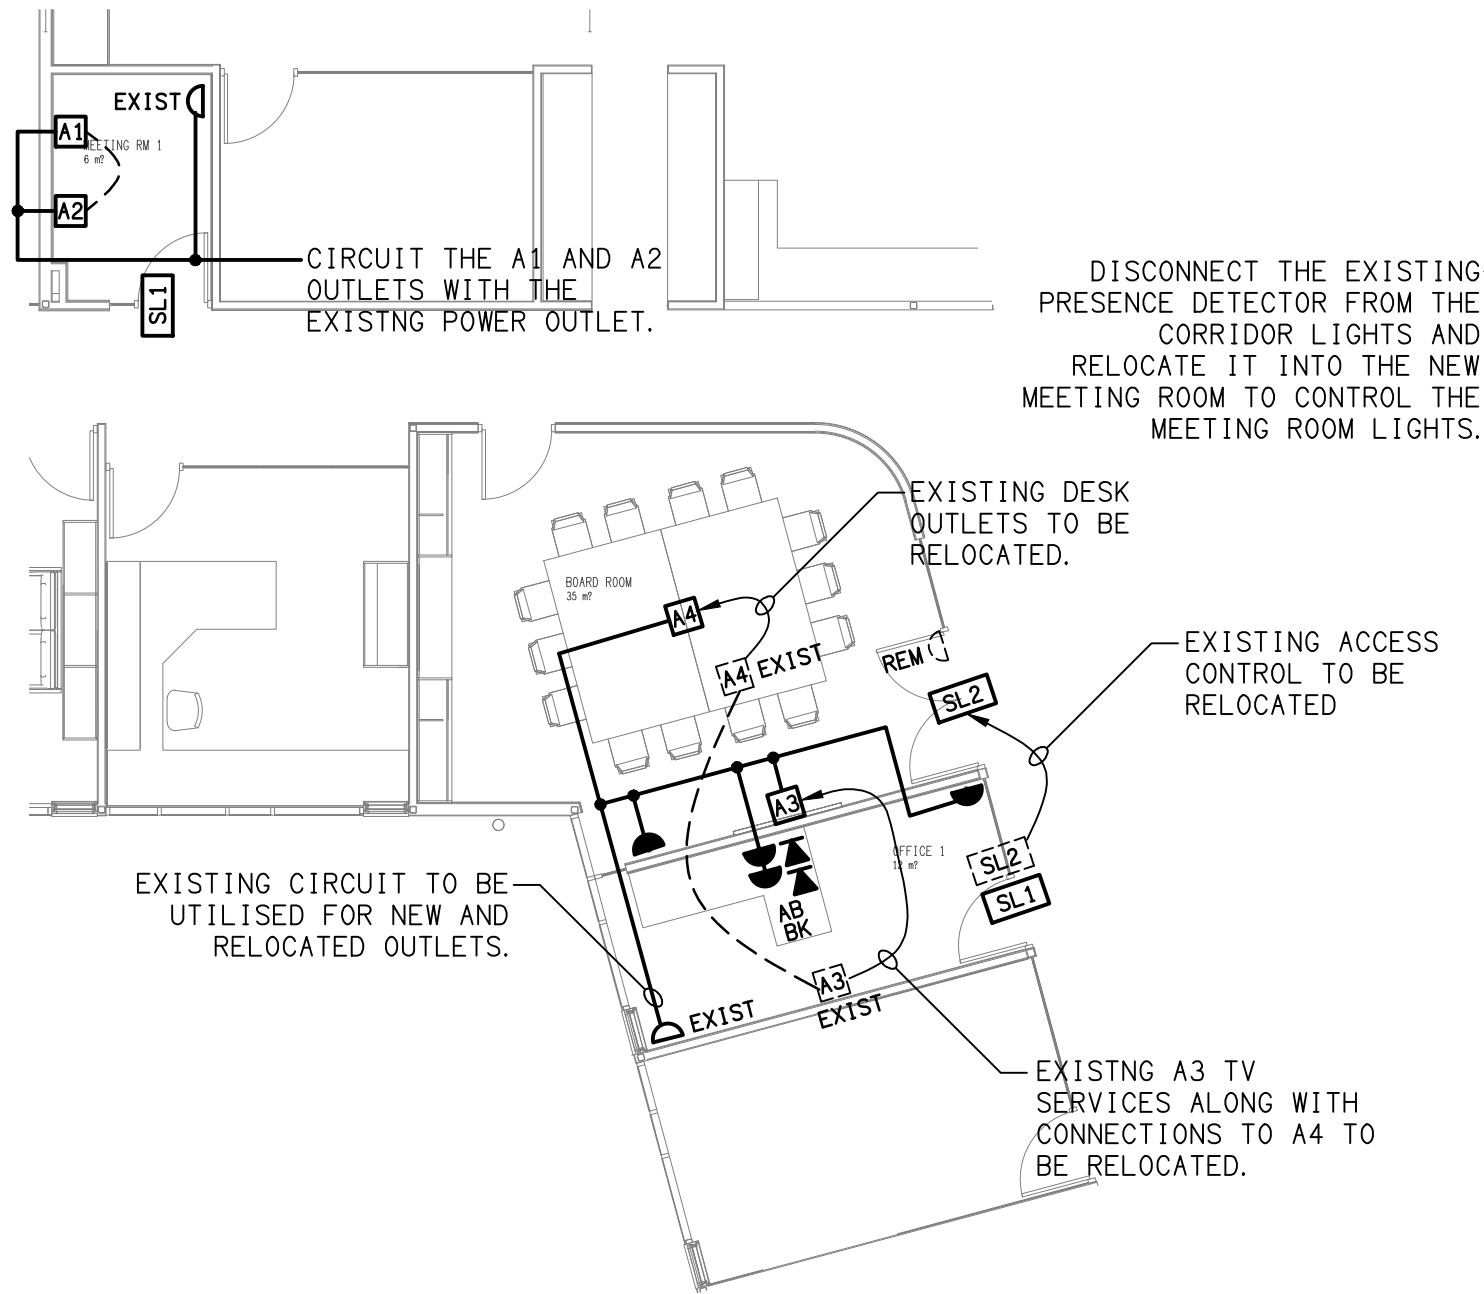


ADMIN BLOCK ZONE A
LEVEL 1 FLOOR PLAN
SCALE 1:100

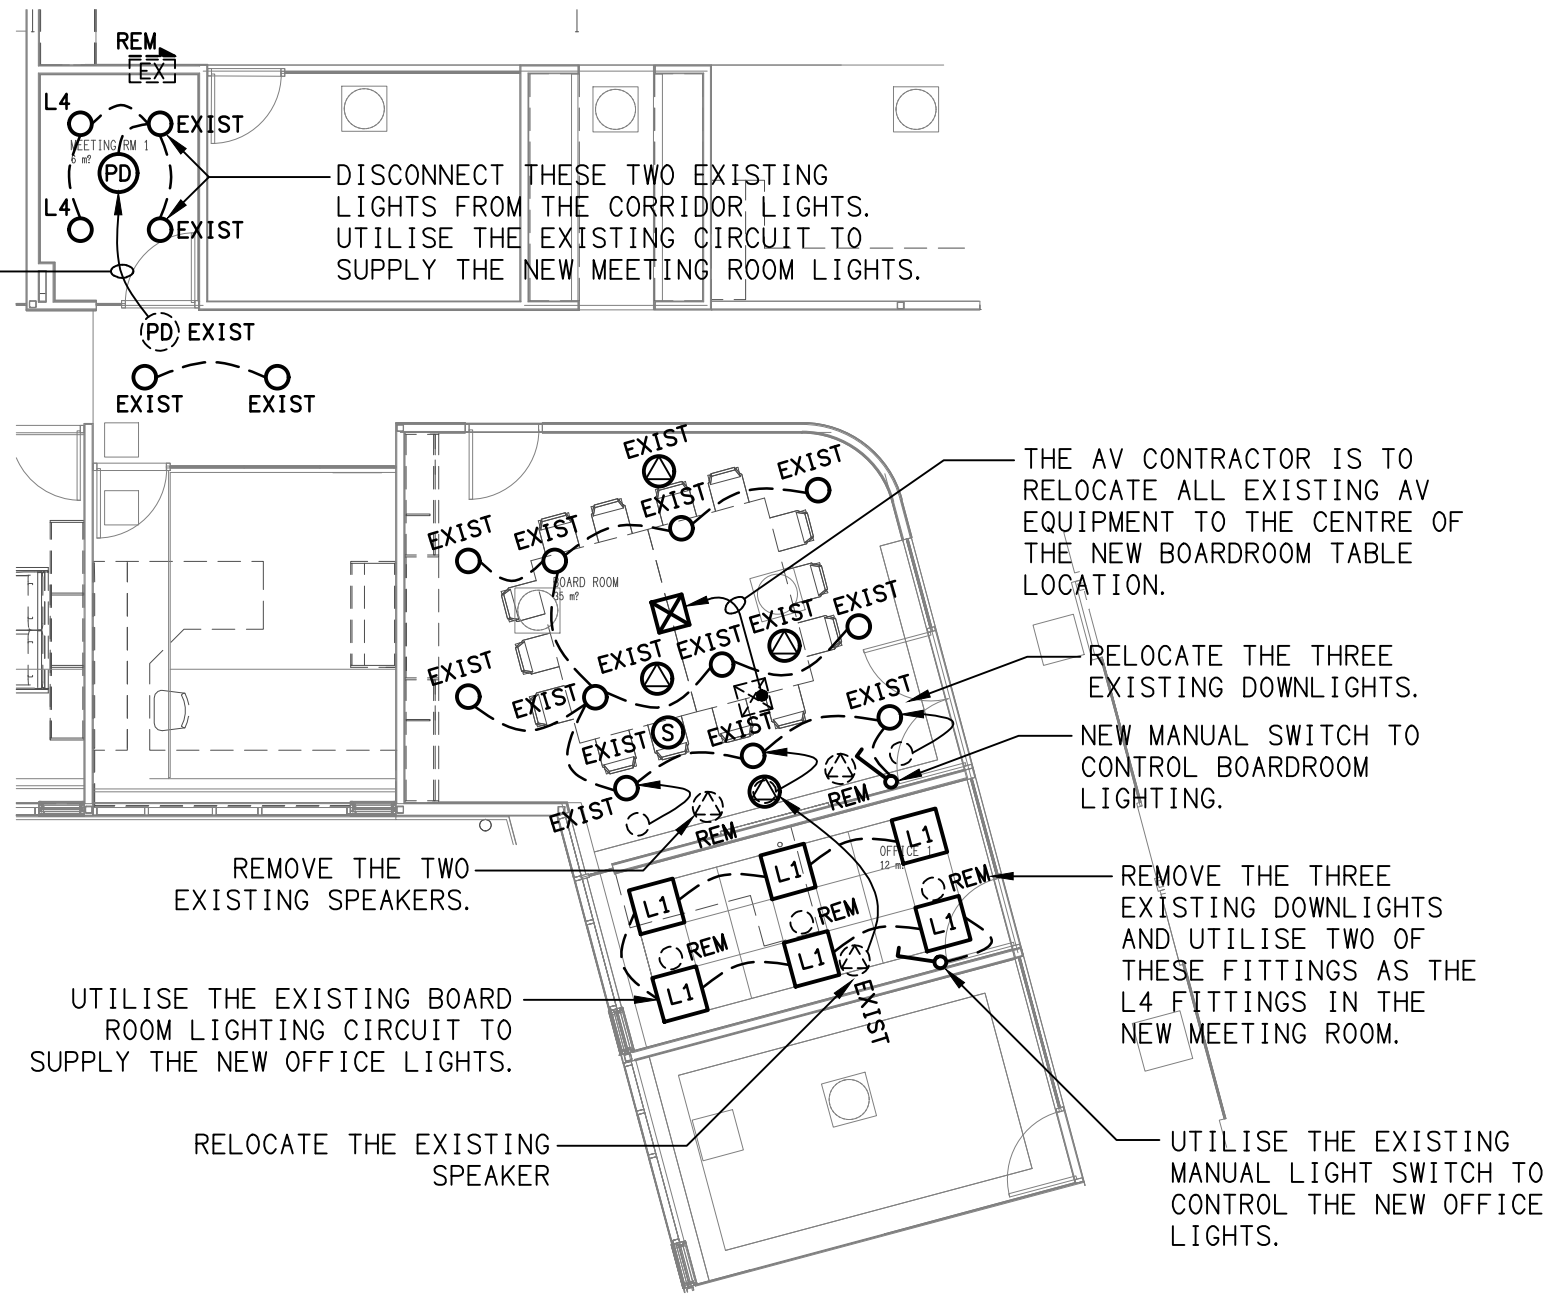


ADMIN BLOCK ZONE A
LEVEL 1 REFLECTED CEILING PLAN
SCALE 1:100

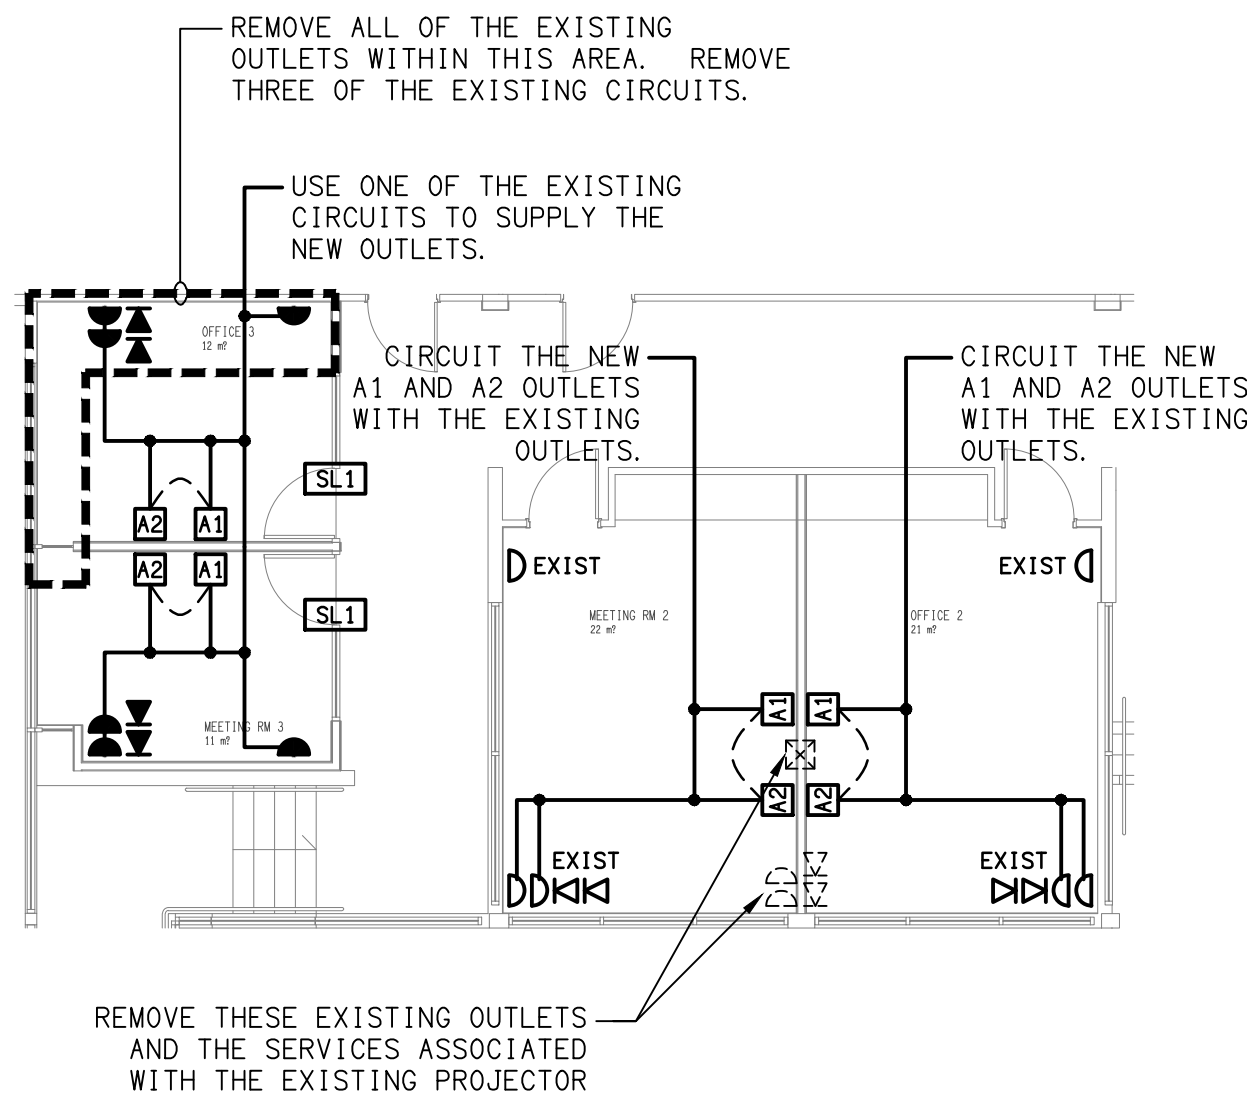


ADMIN BLOCK ZONE B
LEVEL 1 FLOOR PLAN
SCALE 1:100

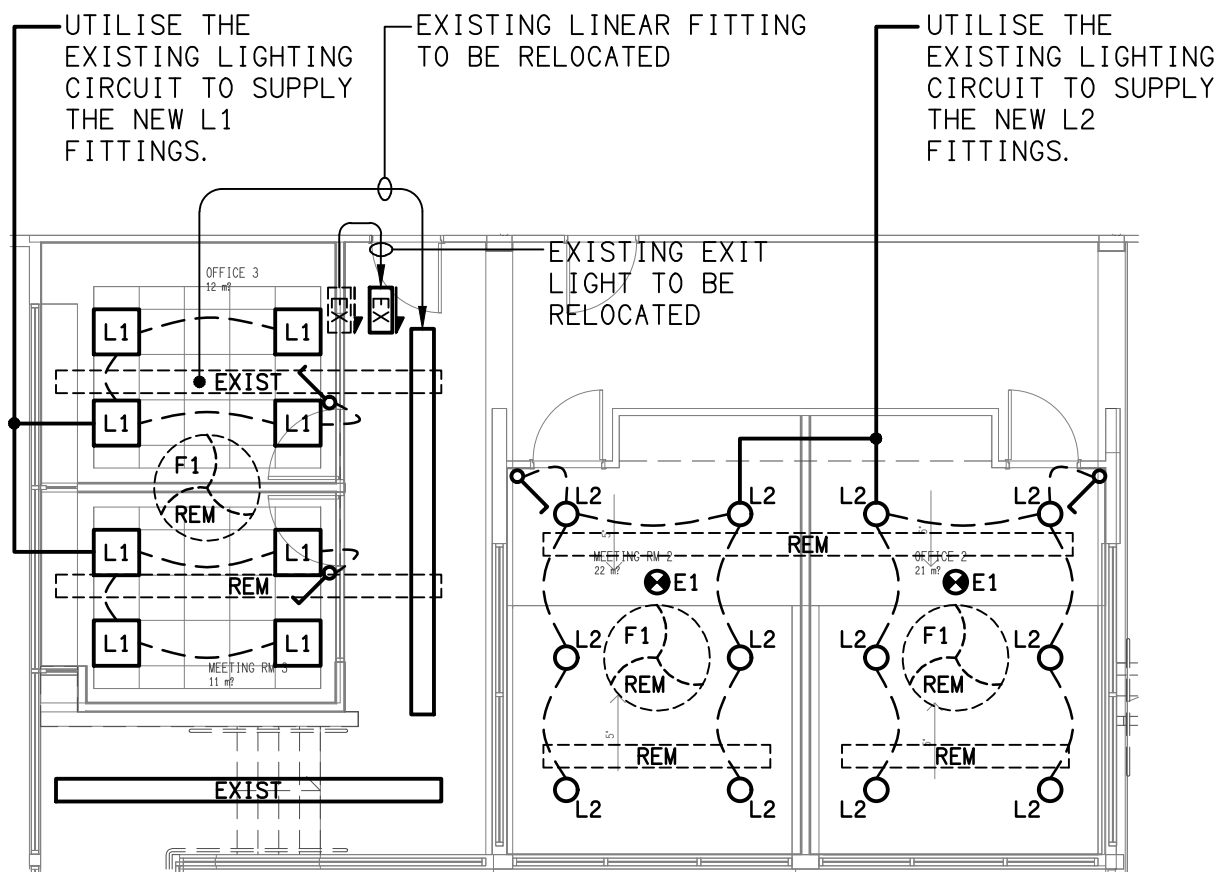


ADMIN BLOCK ZONE B
LEVEL 1 REFLECTED CEILING PLAN
SCALE 1:100

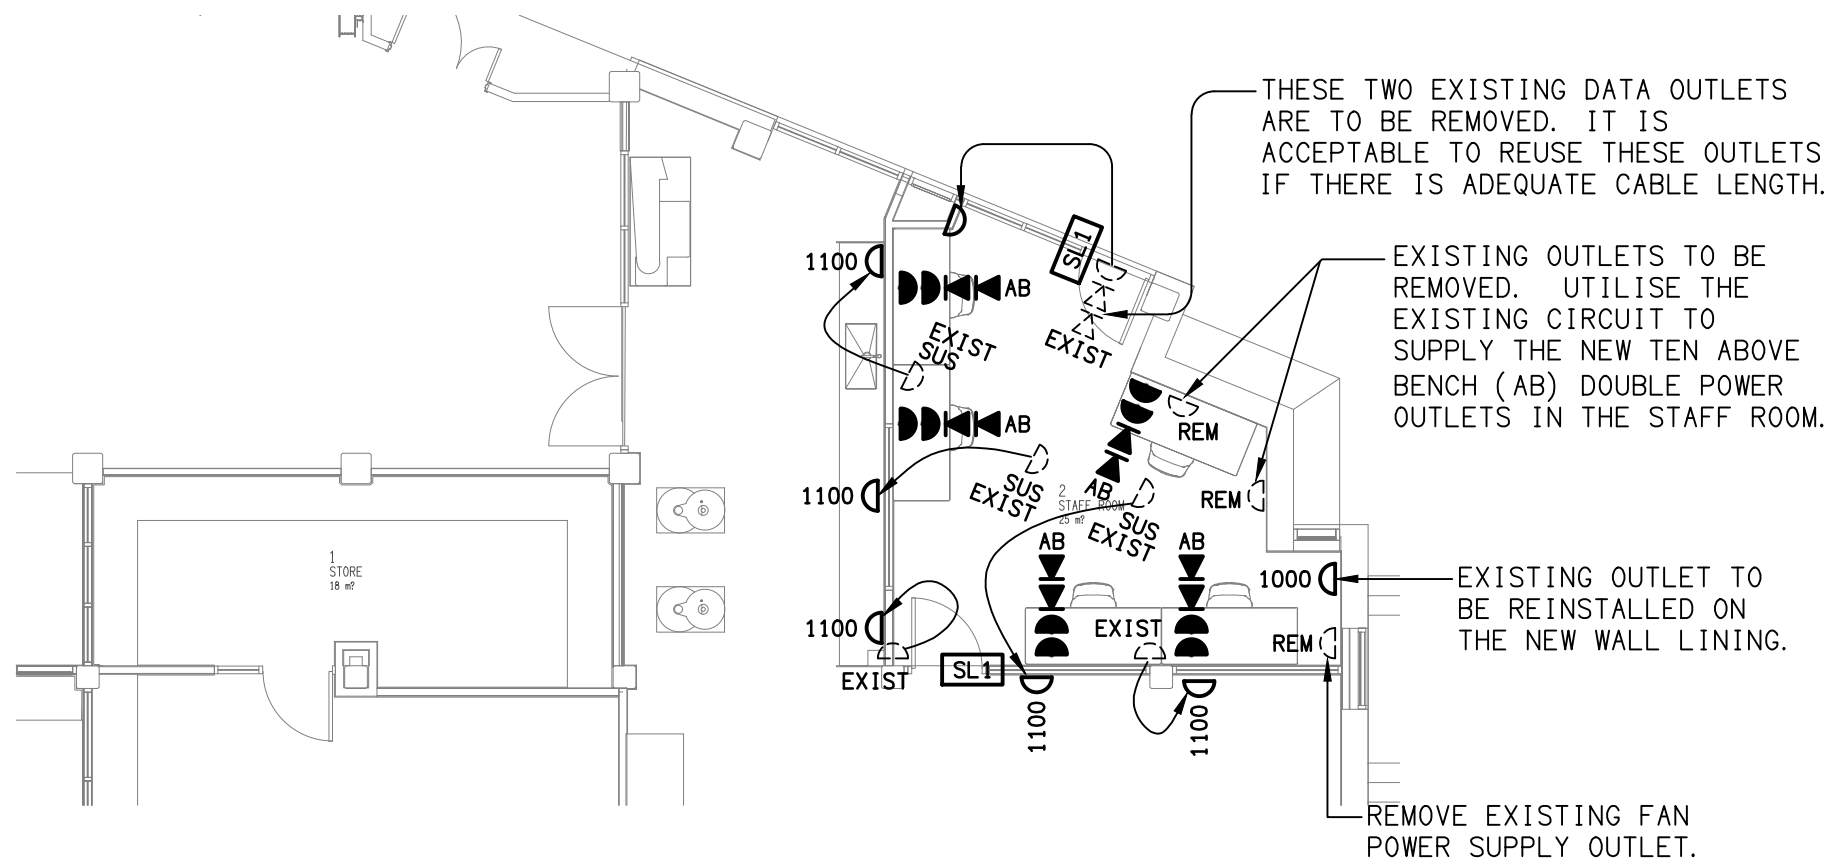


G BLOCK
LOWER GROUND FLOOR PLAN
SCALE 1:100

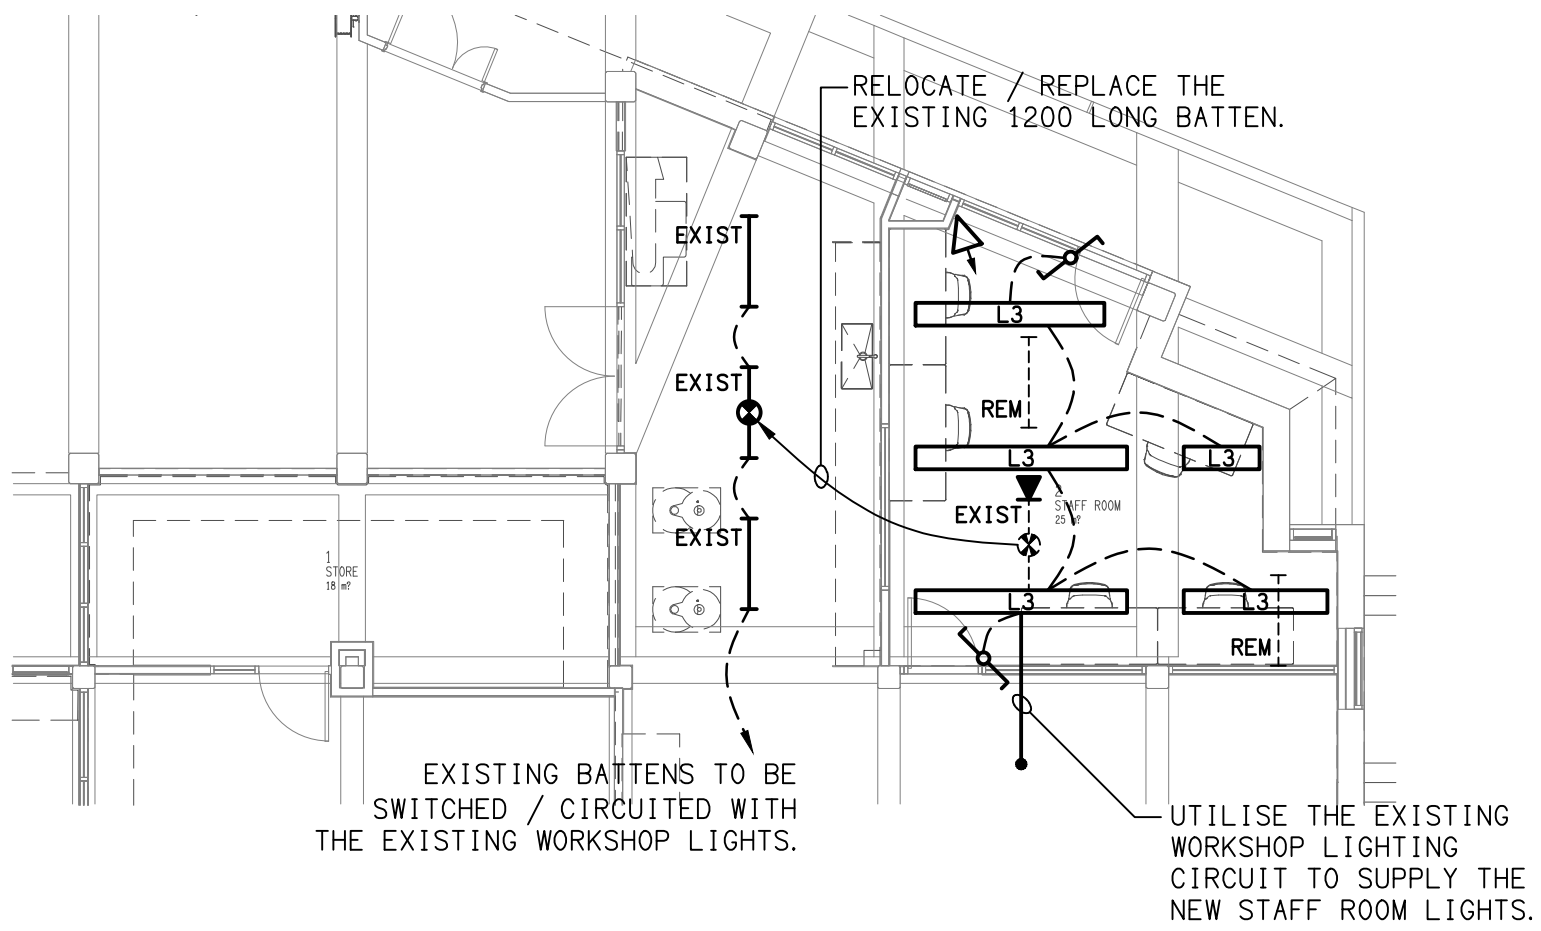


G BLOCK
LOWER GROUND REFLECTED CEILING PLAN
SCALE 1:100

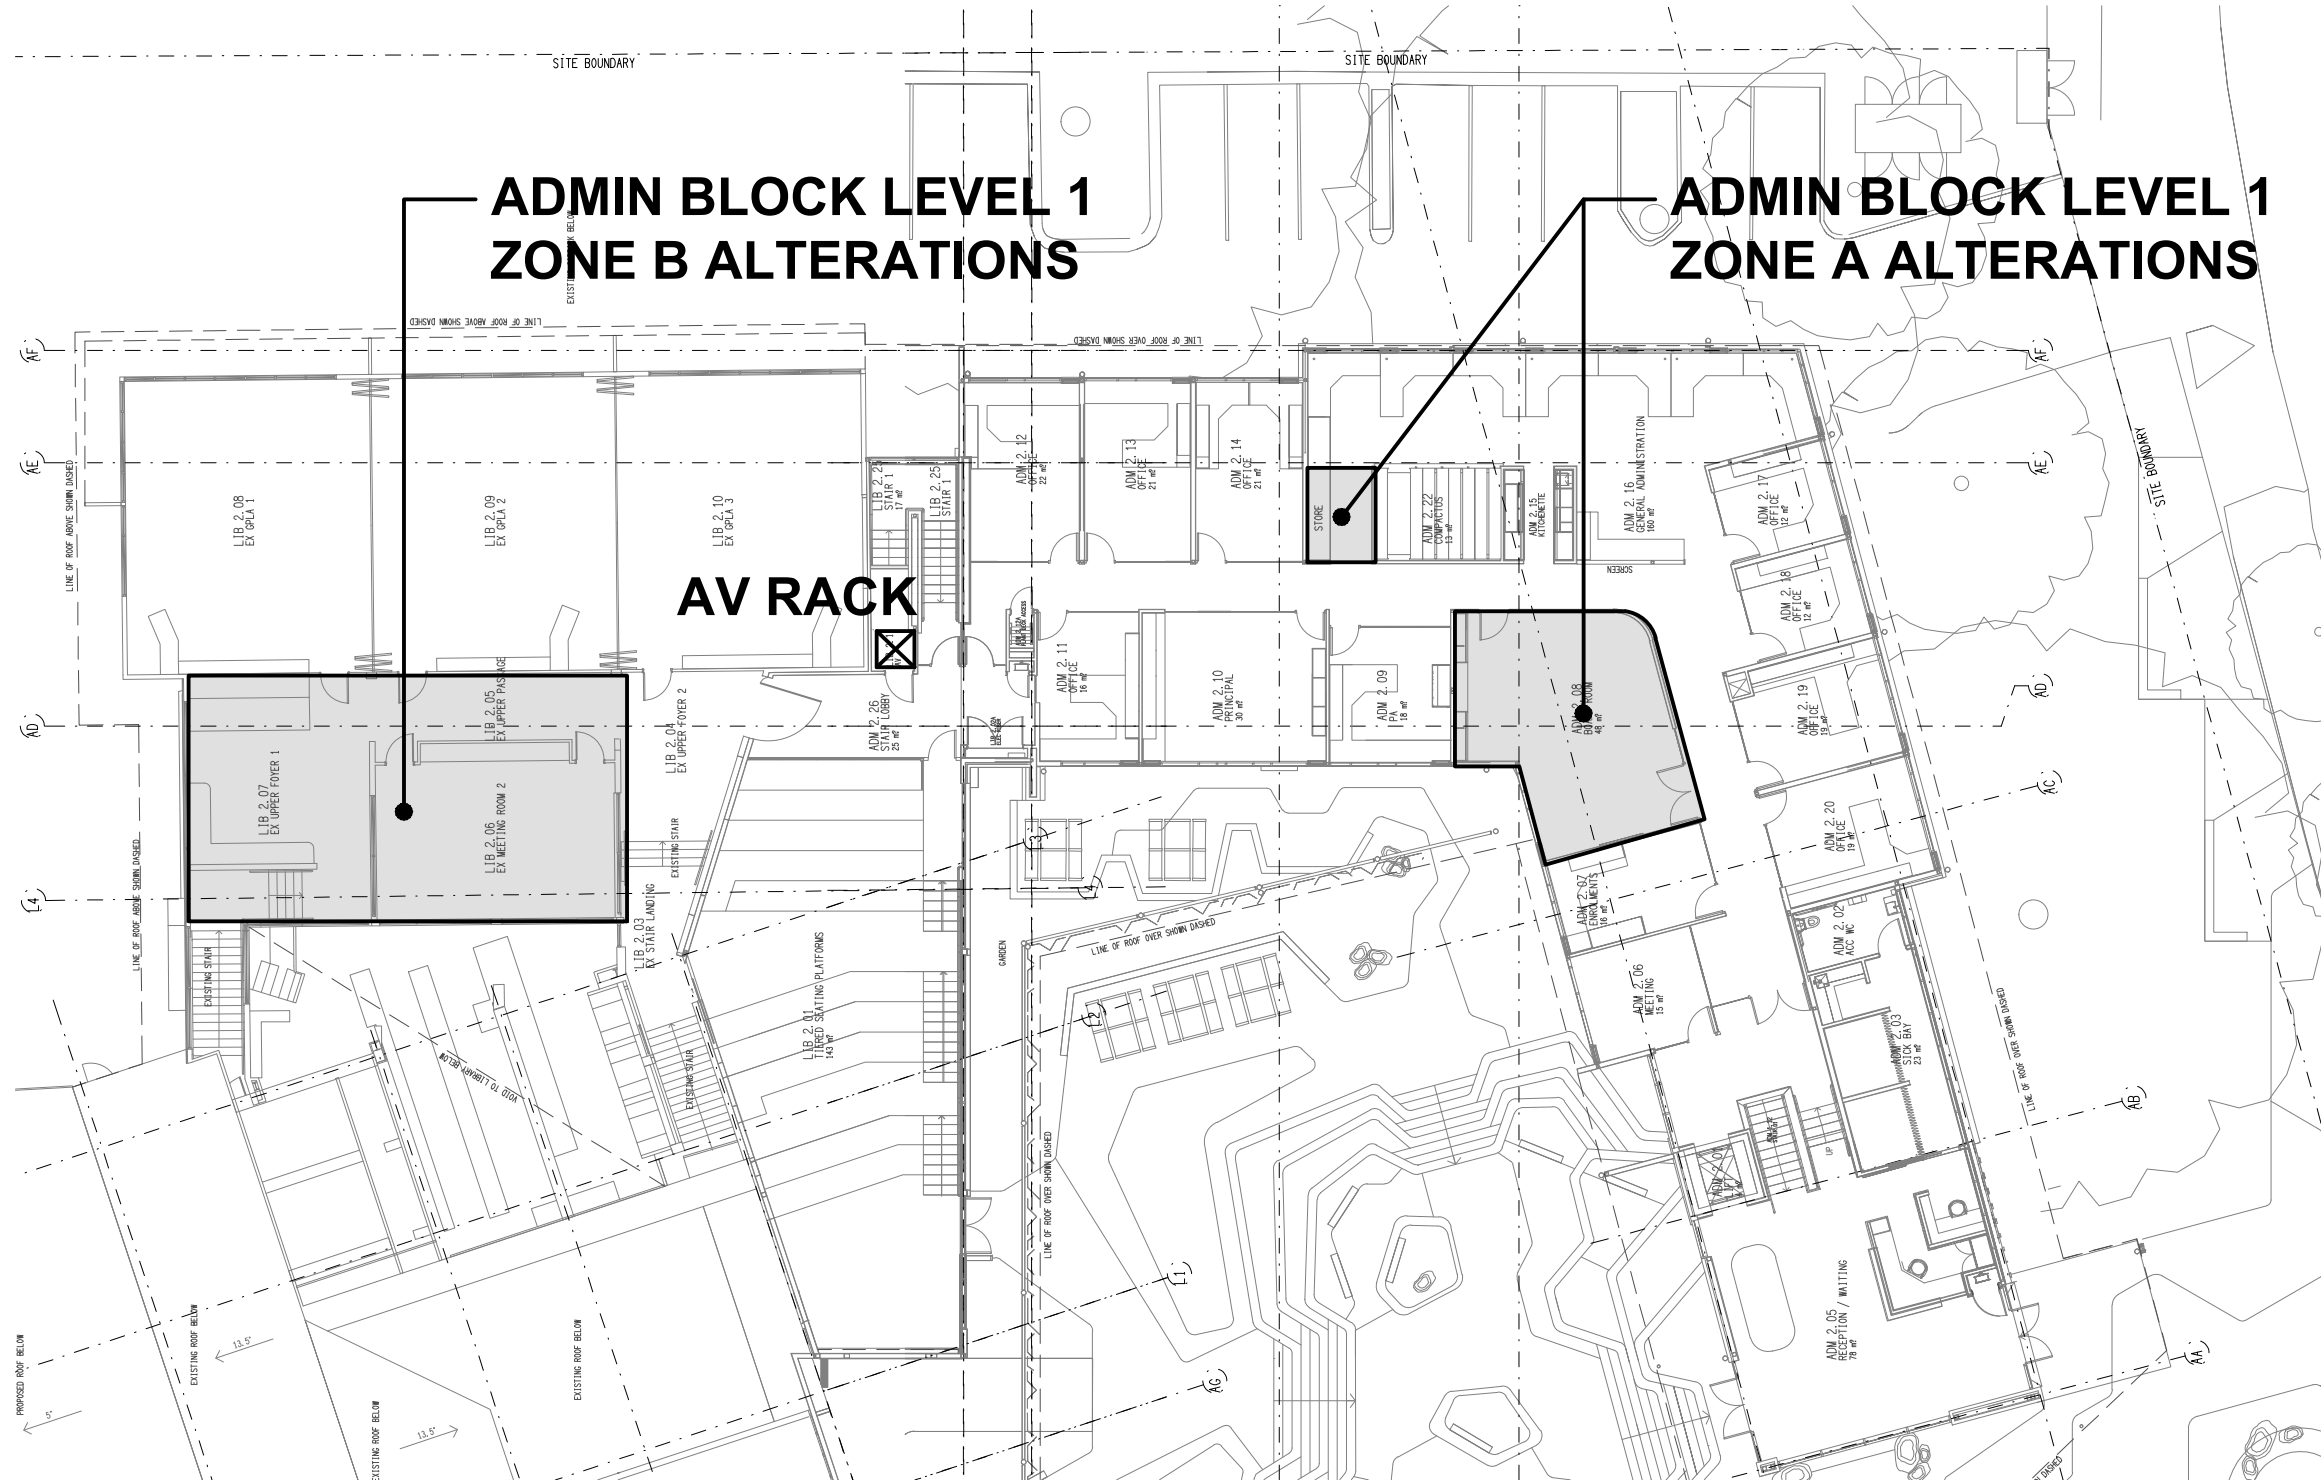

ADMIN BLOCK
EXISTING AV RACK LOCATION
SCALE 1:250

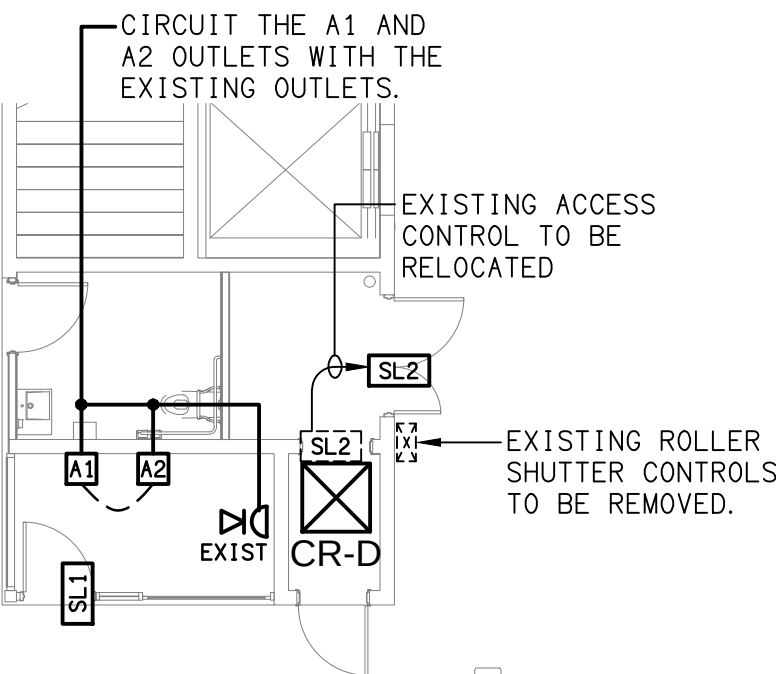

D BLOCK
LEVEL 1 FLOOR PLAN
SCALE 1:100

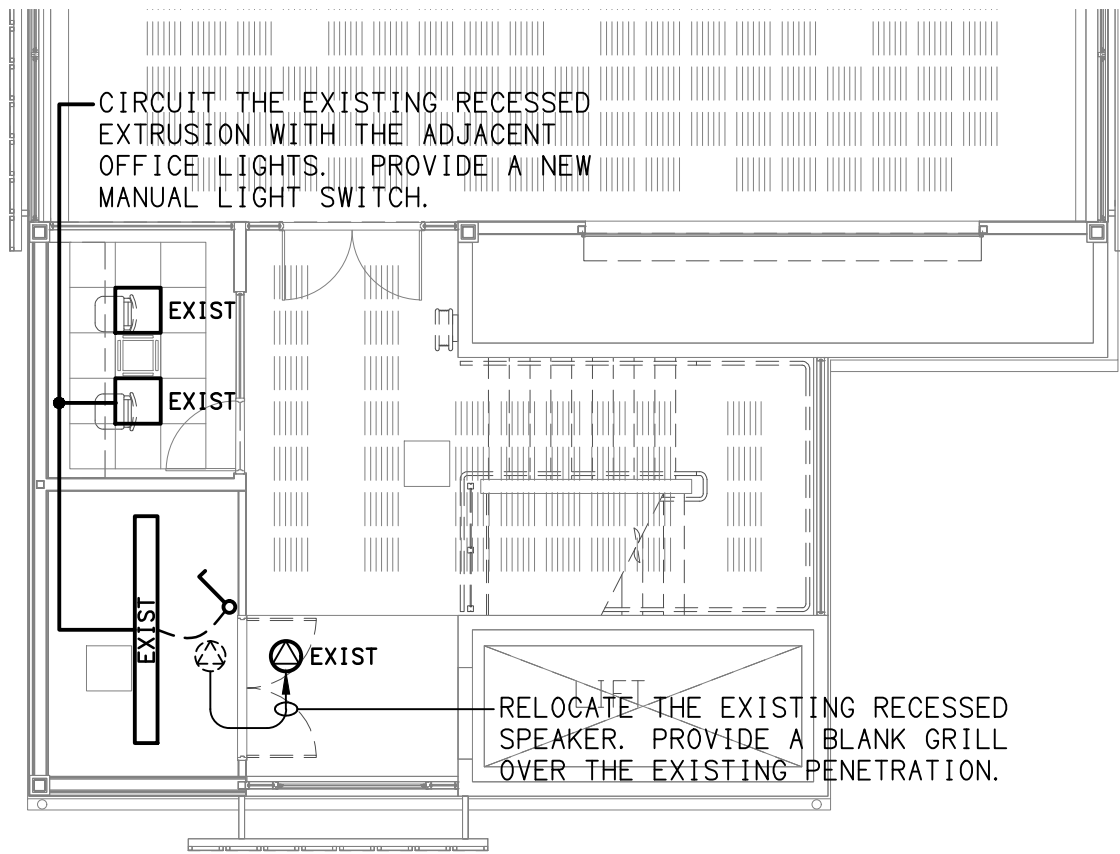

RECREATION CENTRE
LEVEL 2 REFLECTED CEILING PLAN
SCALE 1:100