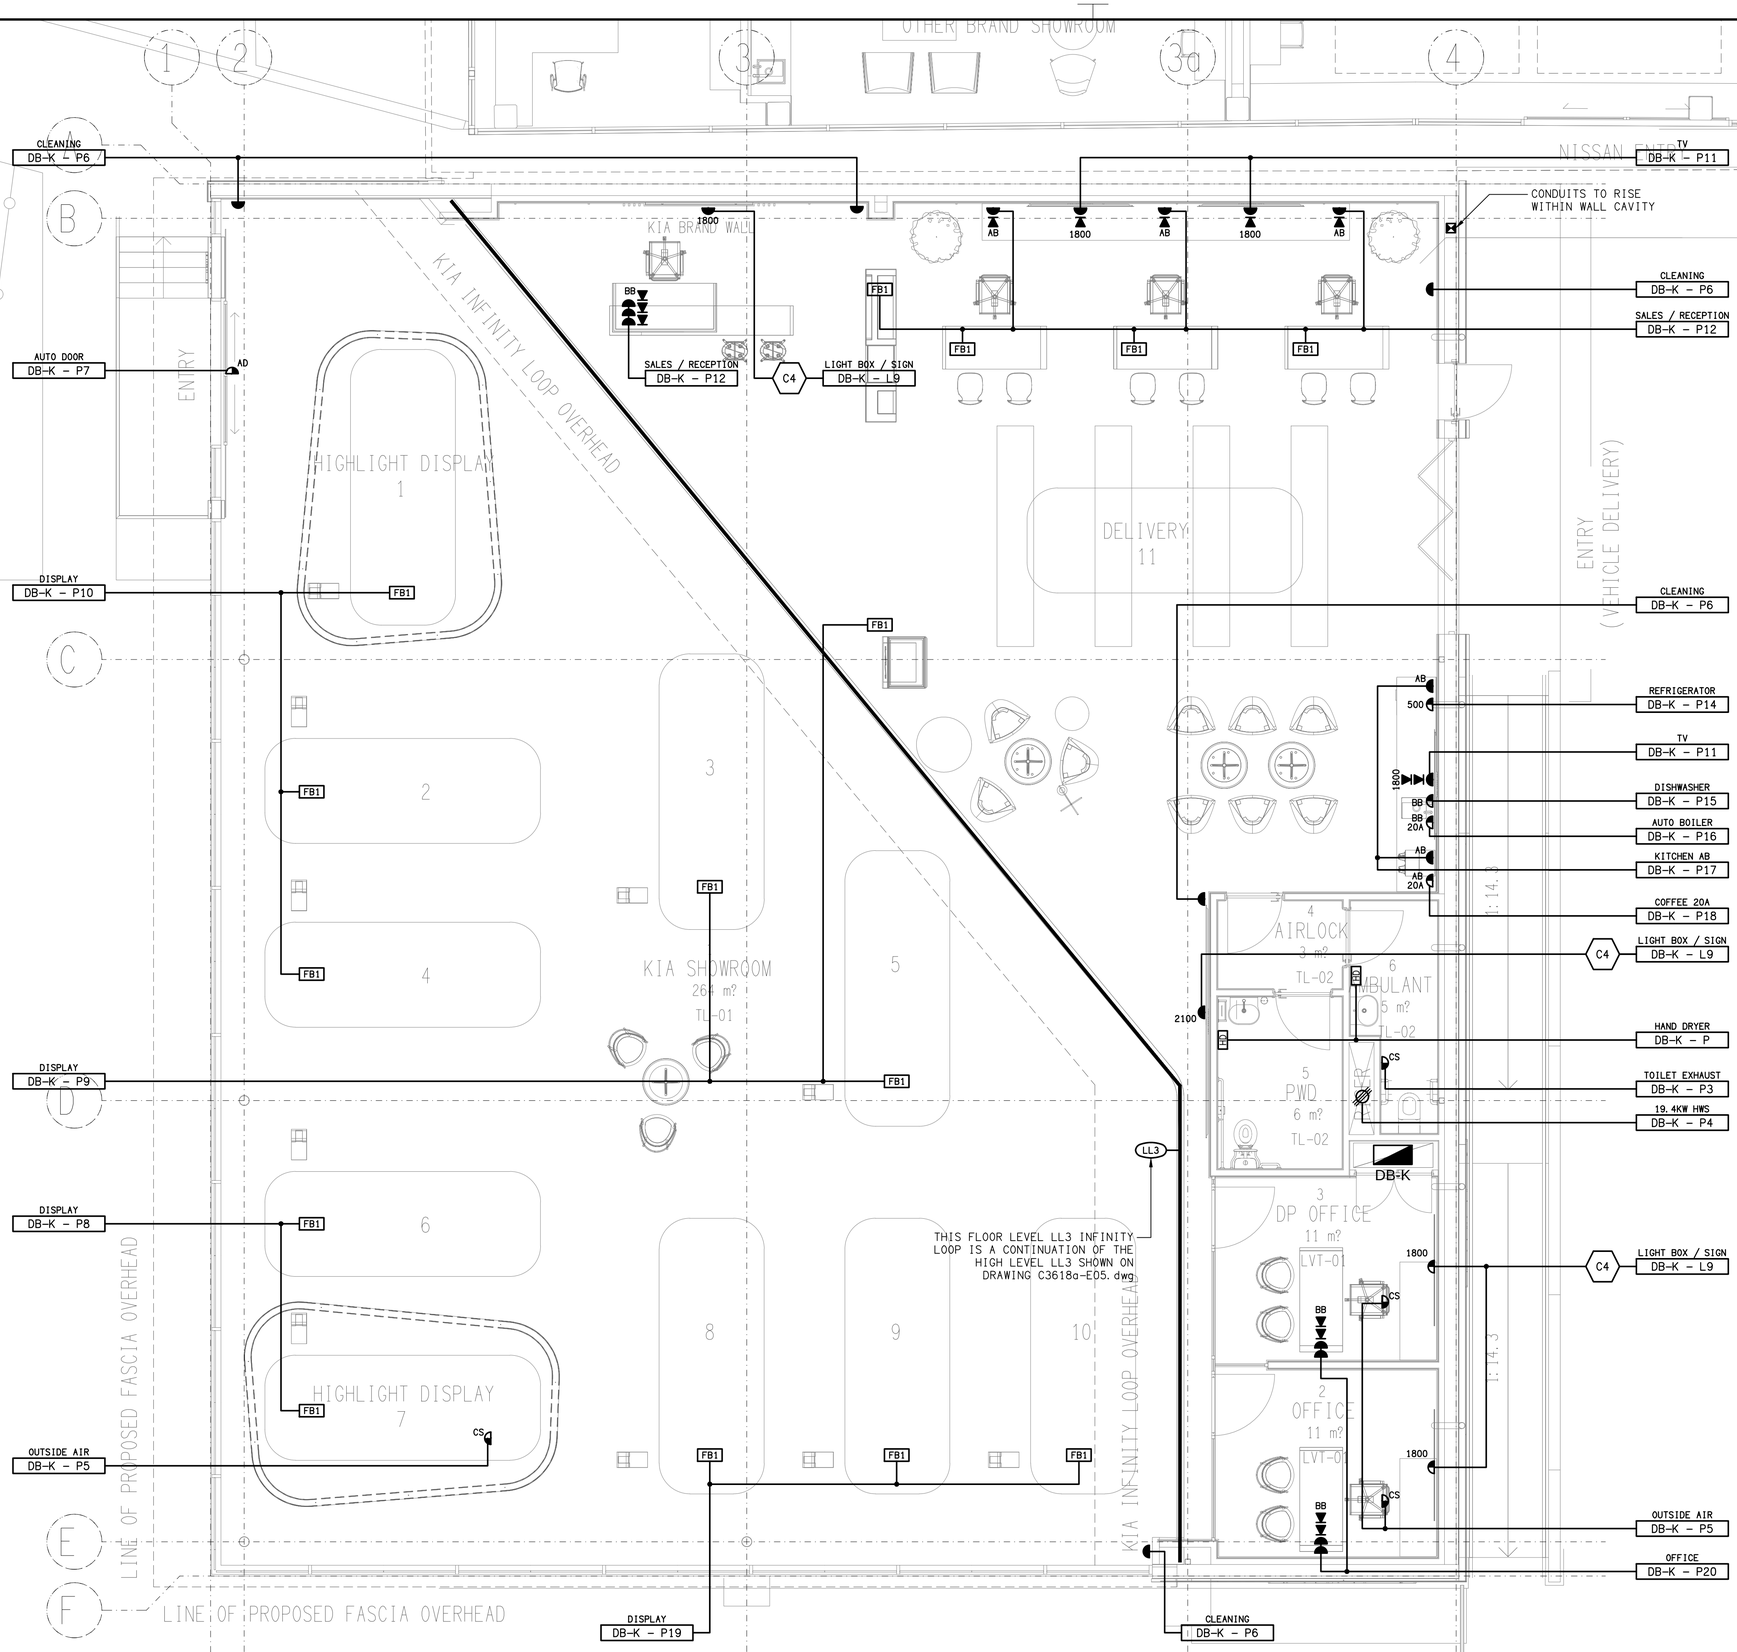

REV:	DESCRIPTION:	DATE:
B	TENDER	28/04/2026

ELECTRICAL DESIGN GROUP BRISBANE
PTY LTD
ACN 092 710 793

TRADING AS:
ELECTRICAL DESIGN GROUP

THE COPYRIGHT OF THIS DRAWING
REMAINS THE PROPERTY OF THE
ELECTRICAL DESIGN GROUP.

USE FIGURED DIMENSIONS
IN PREFERENCE TO SCALE.

ALL DIMENSIONS TO BE
VERIFIED ONSITE.

ELECTRICAL DESIGN GROUP
ELECTRICAL BUILDING SERVICES CONSULTANTS
BRISBANE GOLD COAST

P.O.Box 15, Sherwood Q.4075
Phone: (07) 3278 4375
Email: brisbane@edg.net.au
Web: www.edg.net.au

PROJECT:
EAGERS KIA IPSWICH

1 BRISBANE ROAD, BUNDAMBA, QUEENSLAND

DRAWING:
ELECTRICAL SERVICES
FLOOR PLAN

SCALE: 1:50 AT A1

PROJECT NO:	DRAWING NO:	REVISION:
C3618a	E04	B