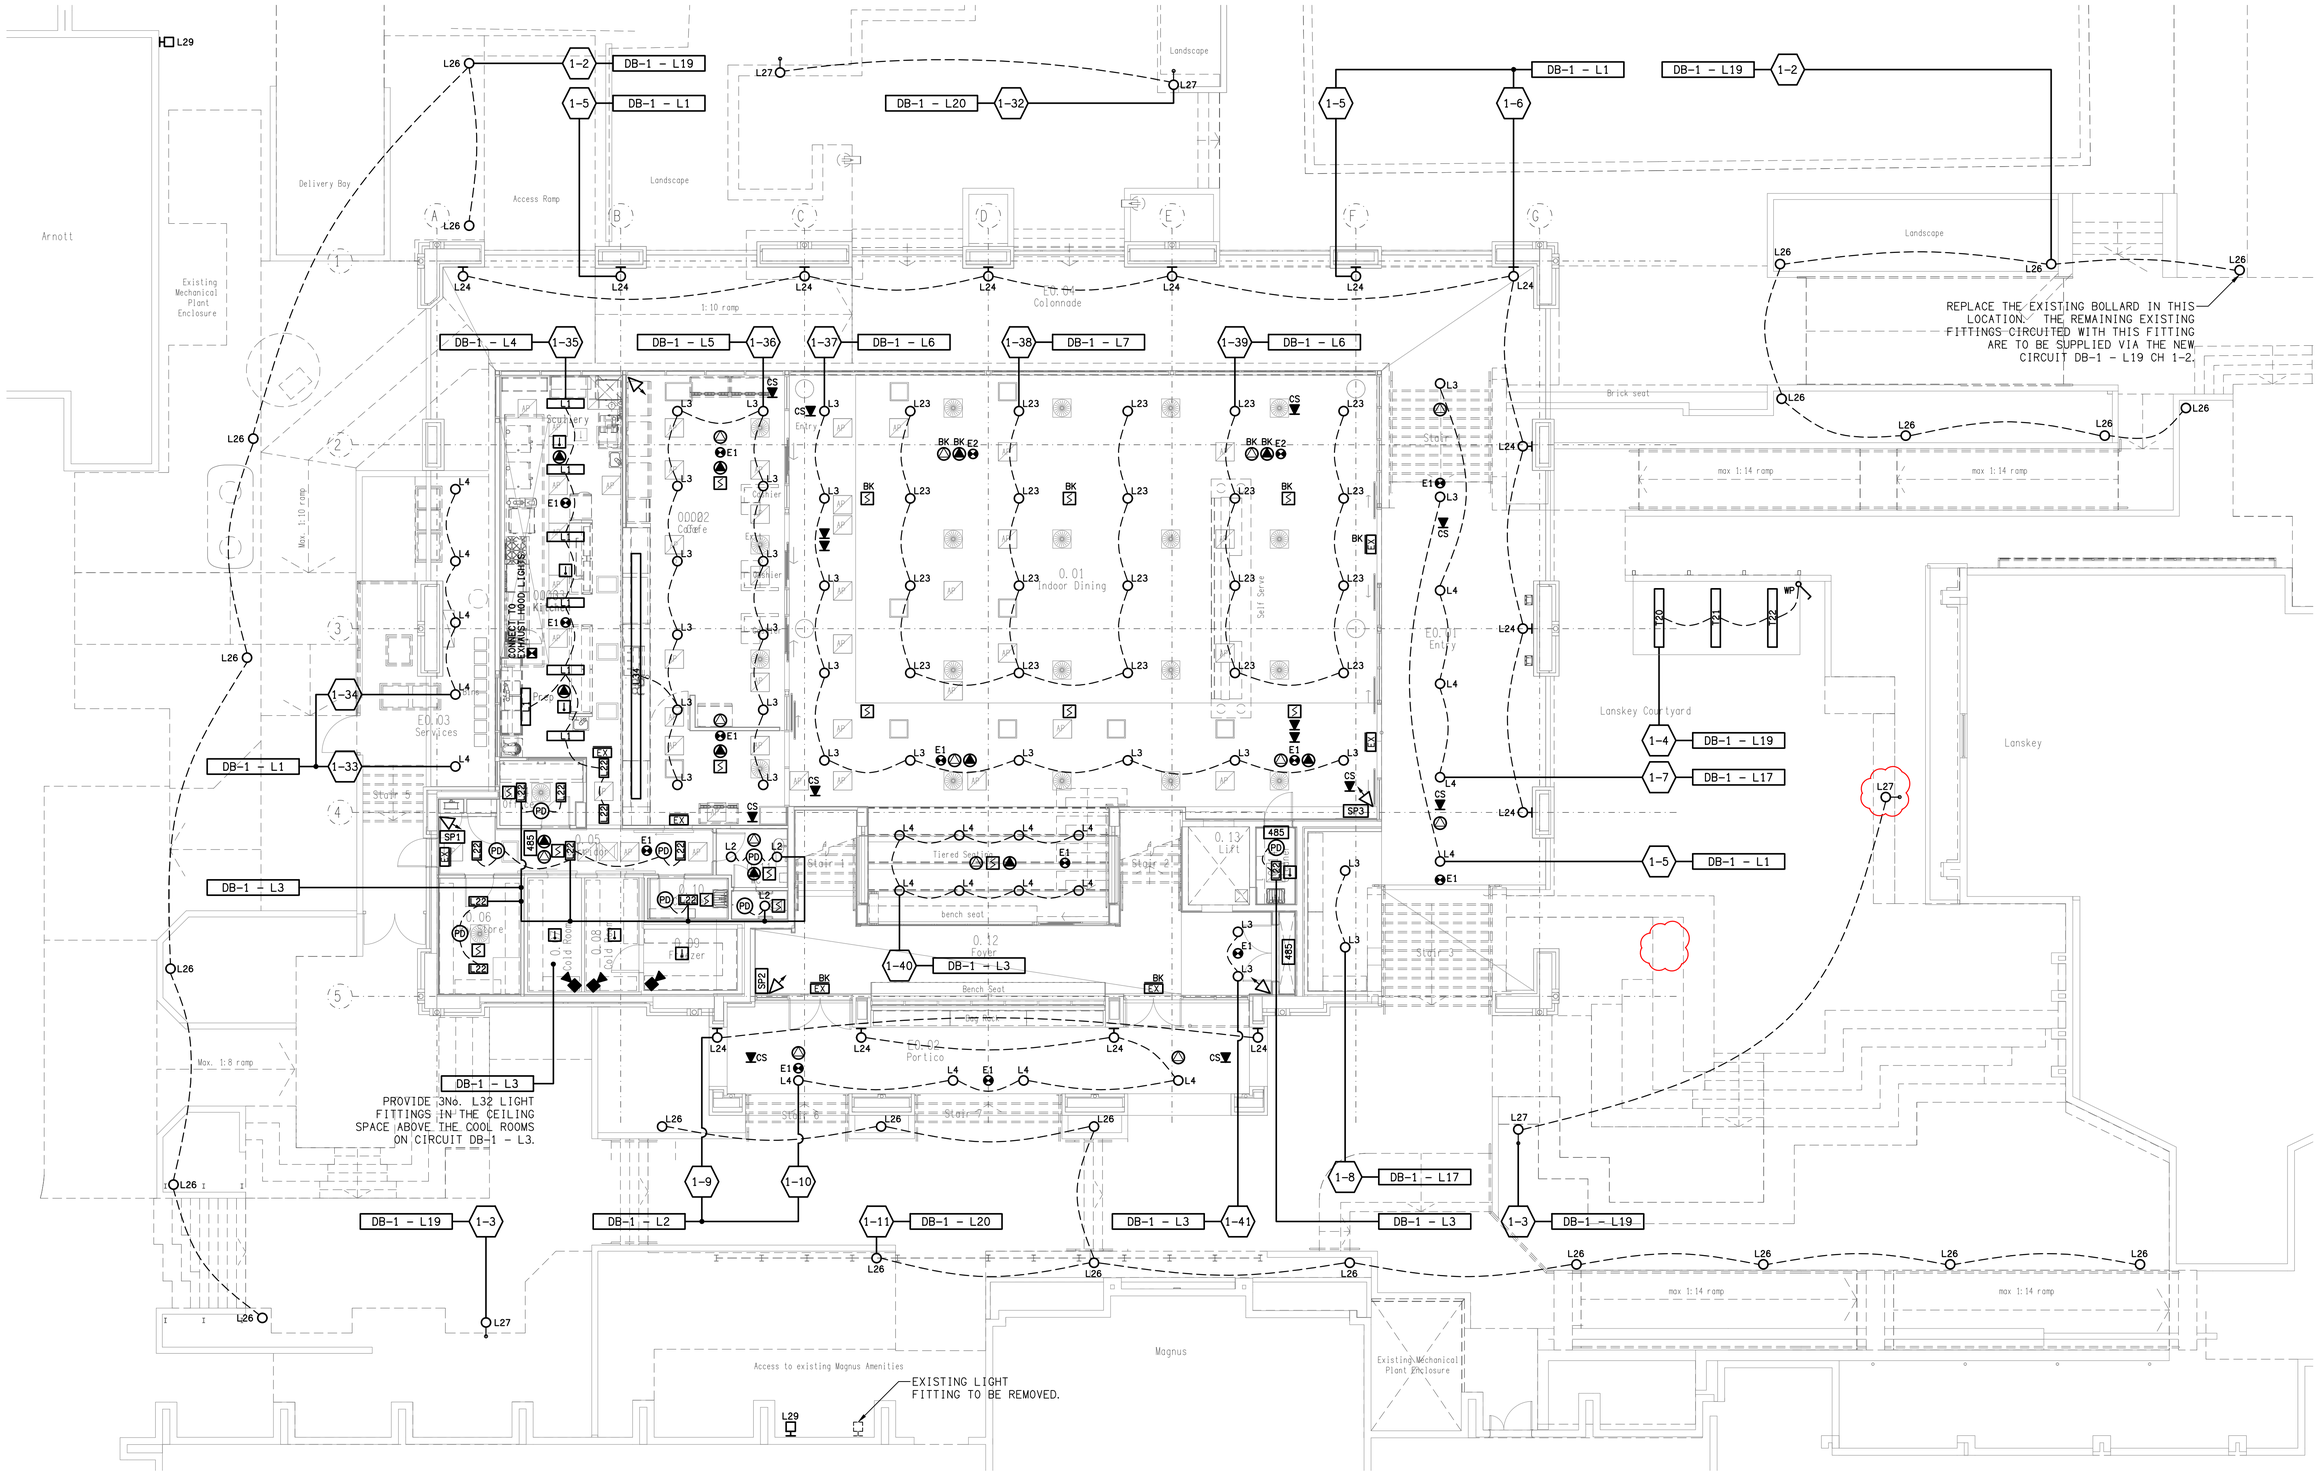

REV:	DESCRIPTION:	DATE:
C4	CONSTRUCTION	11/08/2020

ELECTRICAL DESIGN GROUP BRISBANE PTY LTD
ACN 092 710 793

TRADING AS:
ELECTRICAL DESIGN GROUP

THE COPYRIGHT OF THIS DRAWING REMAINS THE PROPERTY OF THE ELECTRICAL DESIGN GROUP.

USE FIGURED DIMENSIONS IN PREFERENCE TO SCALE.

ALL DIMENSIONS TO BE VERIFIED ONSITE.

ELECTRICAL DESIGN GROUP
ELECTRICAL BUILDING SERVICES CONSULTANTS
BRISBANE GOLD COAST

P.O.Box 15, Sherwood Q.4075
Phone: (07) 3278 4375
Email: brisbane@edg.net.au
Web: www.edg.net.au

PROJECT:
ANGLICAN CHURCH GRAMMAR SCHOOL
VIKING CAFE & PREP SCHOOL GLAs

OAKLANDS PARADE, EAST BRISBANE

DRAWING:
ELECTRICAL SERVICES
VIKING CAFE
GROUND LEVEL REFLECTED CEILING PLAN

SCALE:		PROJECT NO:	DRAWING NO:	REVISION:
1:100	AT A1	C2083a	E03	C4