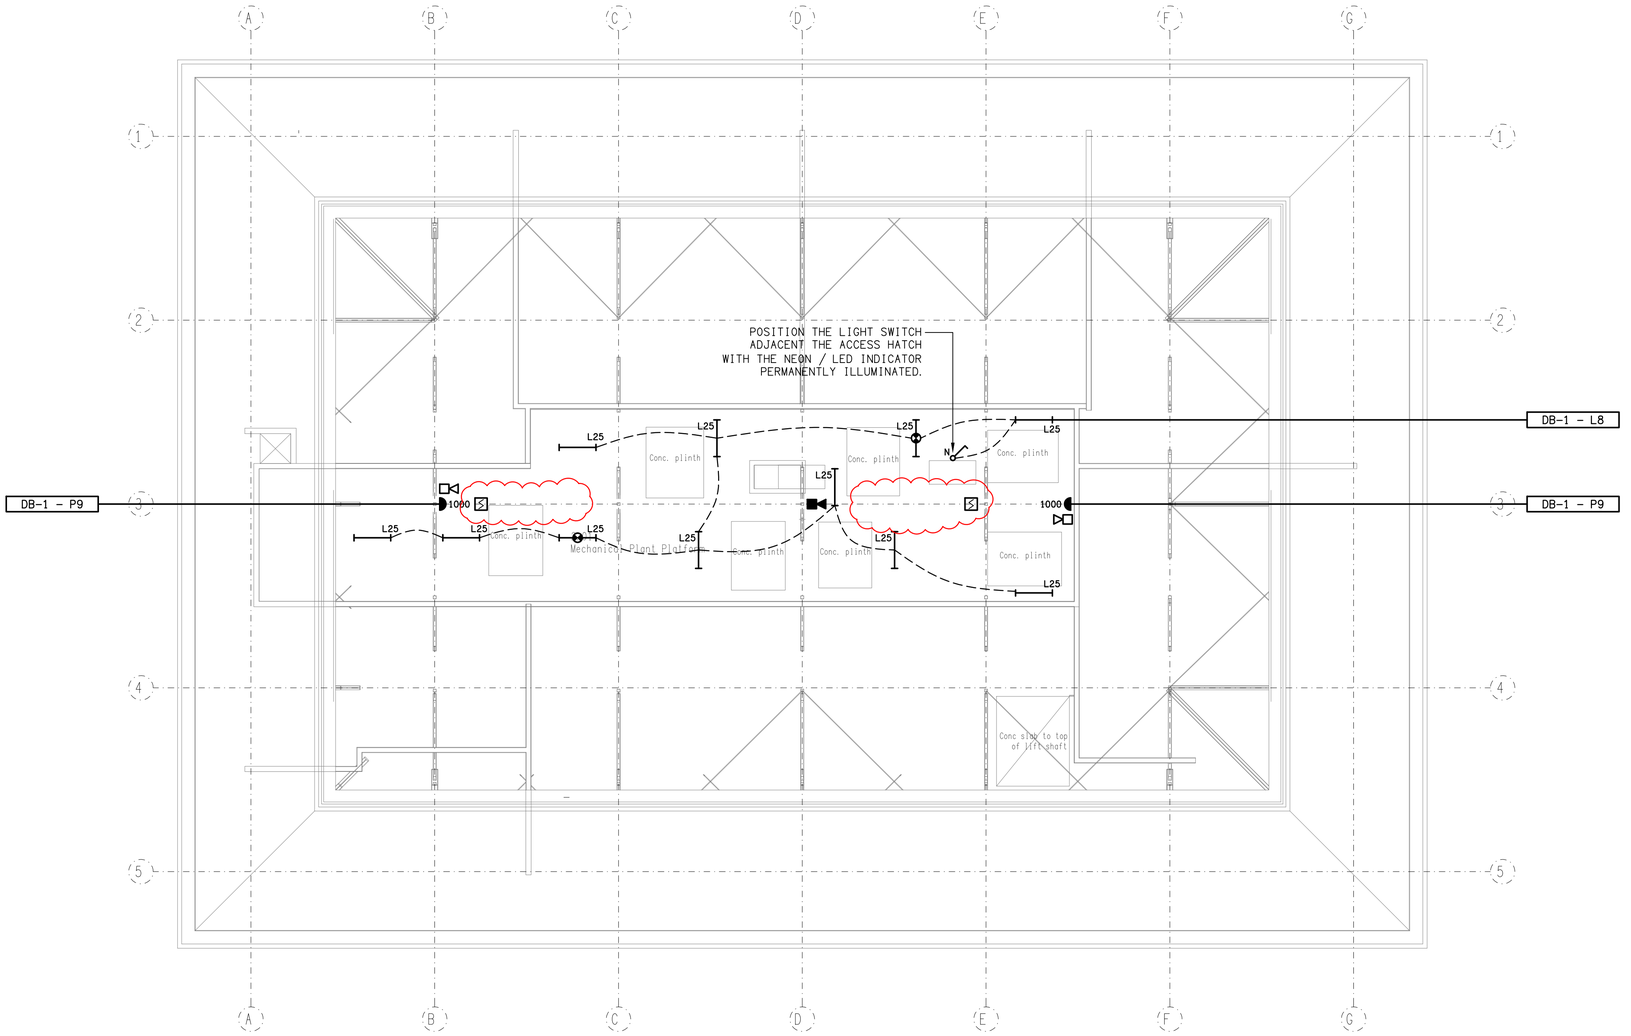

ELECTRICAL DESIGN GROUP BRISBANE PTY LTD
ACN 092 710 793

TRADING AS:
ELECTRICAL DESIGN GROUP

THE COPYRIGHT OF THIS DRAWING REMAINS THE PROPERTY OF THE ELECTRICAL DESIGN GROUP.

USE FIGURED DIMENSIONS IN PREFERENCE TO SCALE.

ALL DIMENSIONS TO BE VERIFIED ONSITE.

ELECTRICAL DESIGN GROUP
ELECTRICAL BUILDING SERVICES CONSULTANTS
BRISBANE GOLD COAST
P.O.Box 15, Sherwood Q.4075
Phone: (07) 3278 4375
Email: brisbane@edg.net.au
Web: www.edg.net.au

PROJECT:
ANGLICAN CHURCH GRAMMAR SCHOOL
VIKING CAFE & PREP SCHOOL GLAs

OAKLANDS PARADE, EAST BRISBANE

REV:	DESCRIPTION:	DATE:
C2	CONSTRUCTION	24/06/2020

DRAWING:
ELECTRICAL SERVICES
VIKING CAFE
ROOF SPACE PLAN

SCALE: 1:100 AT A1

PROJECT NO:	DRAWING NO:	REVISION:
C2083a	**E06**	**C2**