NOTE

OUTLET QUANTITIES AND LOCATIONS SHOWN ON THIS DRAWING ARE INDICATIVE ONLY. OUTLET QUANTITIES AND LOCATIONS SHOWN ON THE FLOOR PLANS & REFLECTED CEILING PLANS TAKE PRECEDENCE OVER OUTLETS SHOWN ON THIS DRAWING.

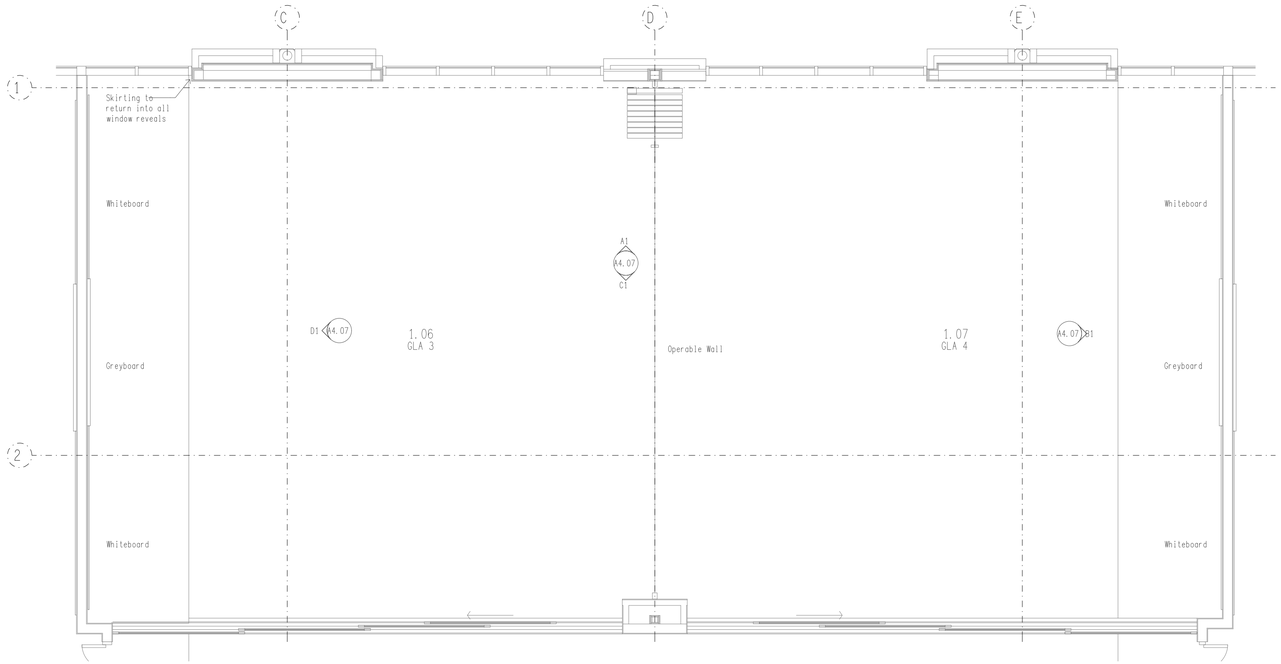

1 ROOM DETAIL PLAN - 1.06-1.07
1 : 50

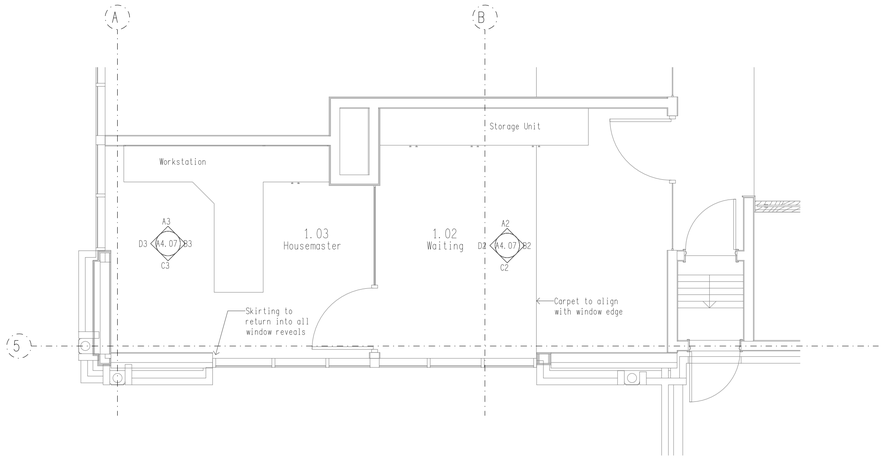

2 ROOM DETAIL PLAN - 1.02-1.03
1 : 50

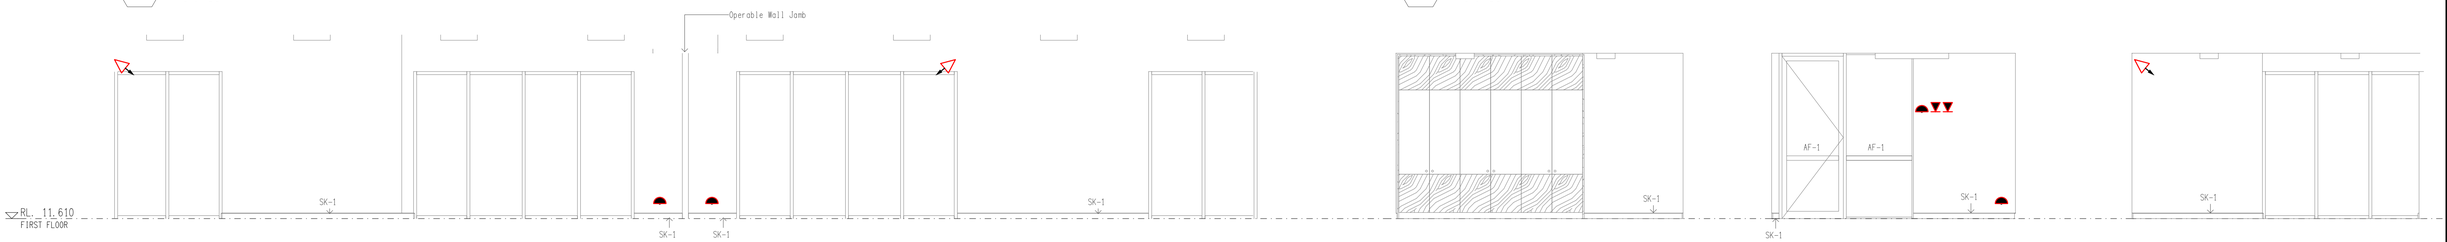

A1 1.06-1.07 INT. ELEV. A
1 : 50

A2 1.02 INT. ELEV. A
1 : 50

B2 1.02 INT. ELEV. B
1 : 50

C2 1.02 INT. ELEV. C
1 : 50

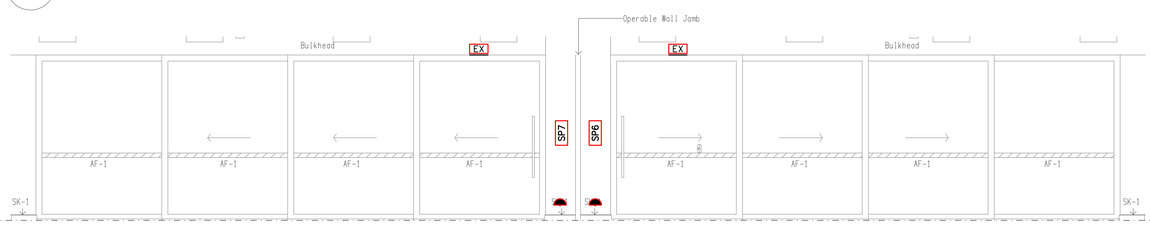

C1 1.06-1.07 INT. ELEV. C
1 : 50

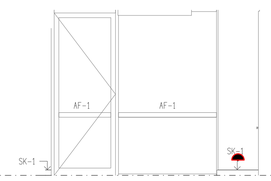

D2 1.02 INT. ELEV. D
1 : 50

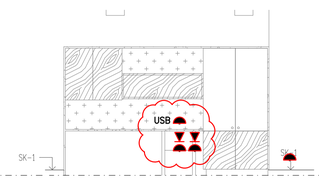

A3 1.03 INT. ELEV. A
1 : 50

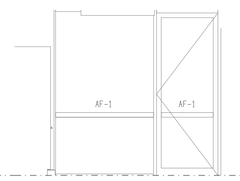

B3 1.03 INT. ELEV. B
1 : 50

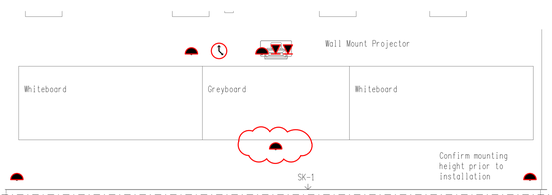

B1 1.07 INT. ELEV. B
1 : 50

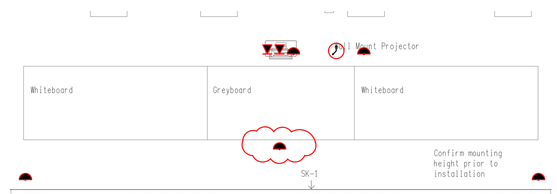

D1 1.06 INT. ELEV. D
1 : 50

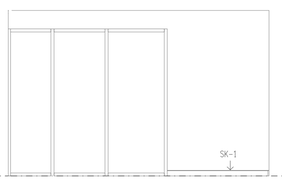

C3 1.03 INT. ELEV. C
1 : 50

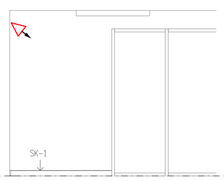

D3 1.03 INT. ELEV. D
1 : 50

REV:	DESCRIPTION:	DATE:
C2	CONSTRUCTION	27/05/2020

ELECTRICAL DESIGN GROUP BRISBANE PTY LTD
ACN 092 710 793

TRADING AS:
ELECTRICAL DESIGN GROUP

THE COPYRIGHT OF THIS DRAWING REMAINS THE PROPERTY OF THE ELECTRICAL DESIGN GROUP.

USE FIGURED DIMENSIONS IN PREFERENCE TO SCALE.

ALL DIMENSIONS TO BE VERIFIED ONSITE.

ELECTRICAL DESIGN GROUP
ELECTRICAL BUILDING SERVICES CONSULTANTS
BRISBANE GOLD COAST

P.O.Box 15, Sherwood Q.4075
Phone: (07) 3278 4375
Email: brisbane@edg.net.au
Web: www.edg.net.au

PROJECT:
ANGLICAN CHURCH GRAMMAR SCHOOL
VIKING CAFE & PREP SCHOOL GLAs

OAKLANDS PARADE, EAST BRISBANE

DRAWING:
ELECTRICAL SERVICES
VIKING CAFE
JOINERY & WALL ELEVATIONS

SCALE: NTS AT A1

PROJECT NO:	DRAWING NO:	REVISION:
C2083a	VIK-A4.07	C2