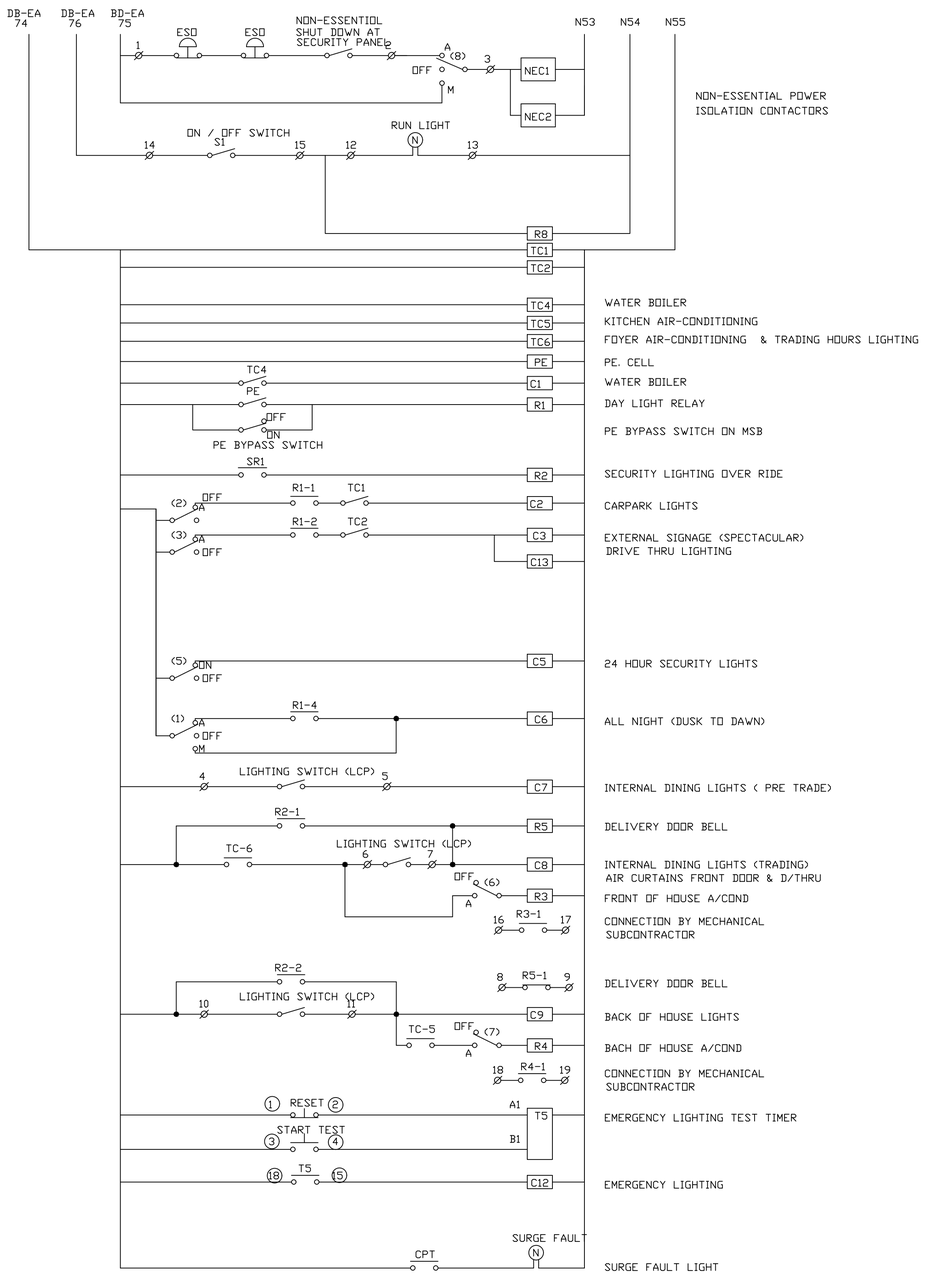

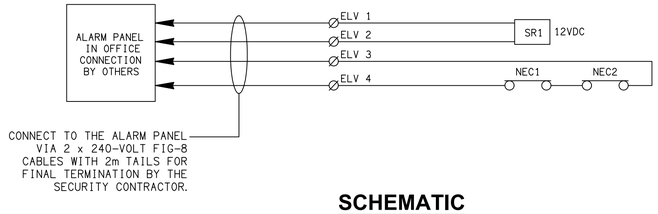

SCHEMATIC

DB-KFC LIGHTING & POWER CONTROL

NOT TO SCALE

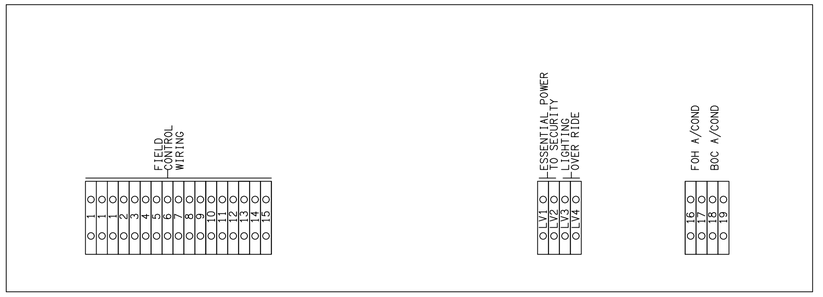

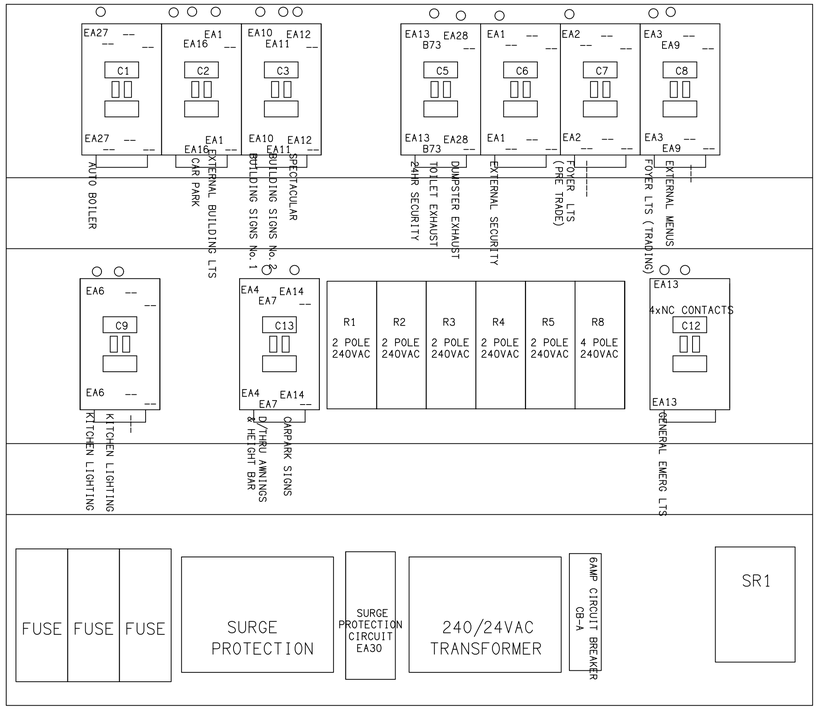

DETAIL

DB-KFC CONTROL LAYOUT

NOT TO SCALE

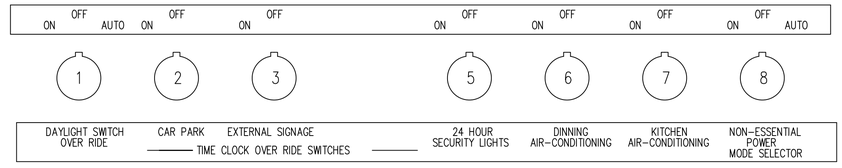

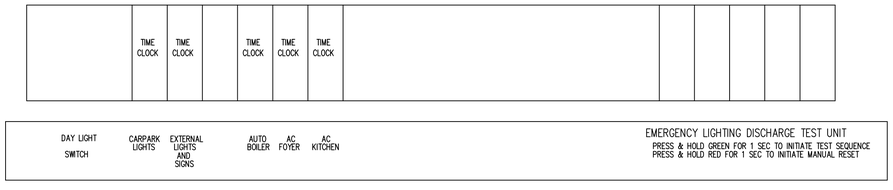

DETAIL

DB-KFC CONTROL PANEL LAYOUT

NOT TO SCALE

THE COPYRIGHT OF THIS DRAWING REMAINS THE PROPERTY OF THE ELECTRICAL DESIGN GROUP.

USE FIGURED DIMENSIONS IN PREFERENCE TO SCALE.

ALL DIMENSIONS TO BE VERIFIED ONSITE.

REV:	DESCRIPTION:	DATE:
C	CONSTRUCTION	03/12/2020

ELECTRICAL DESIGN GROUP
ELECTRICAL BUILDING SERVICES CONSULTANTS

BRISBANE:
P.O. Box 15 Sherwood Qld 4075
Phone: (07) 3278 4375
Email: brisbane@edg.net.au
Web: www.edg.net.au

ELECTRICAL DESIGN GROUP BRISBANE PTY LTD
ACN 092 710 793

TRADING AS: ELECTRICAL DESIGN GROUP

PROJECT:

KFC
BURLEIGH CONNECTION ROAD

SITE ADDRESS:

219-223 BURLEIGH CONNECTION ROAD, BURLEIGH HEADS, GOLD COAST

SCALE: NOT TO SCALE

SHEET SIZE: AT A1

DRAWING TITLE:

ELECTRICAL SERVICES
DB-KFC
CONTROL SCHEMATICS

PROJECT NO:	DRAWING NO:	REVISION:
C2256a	E05	C