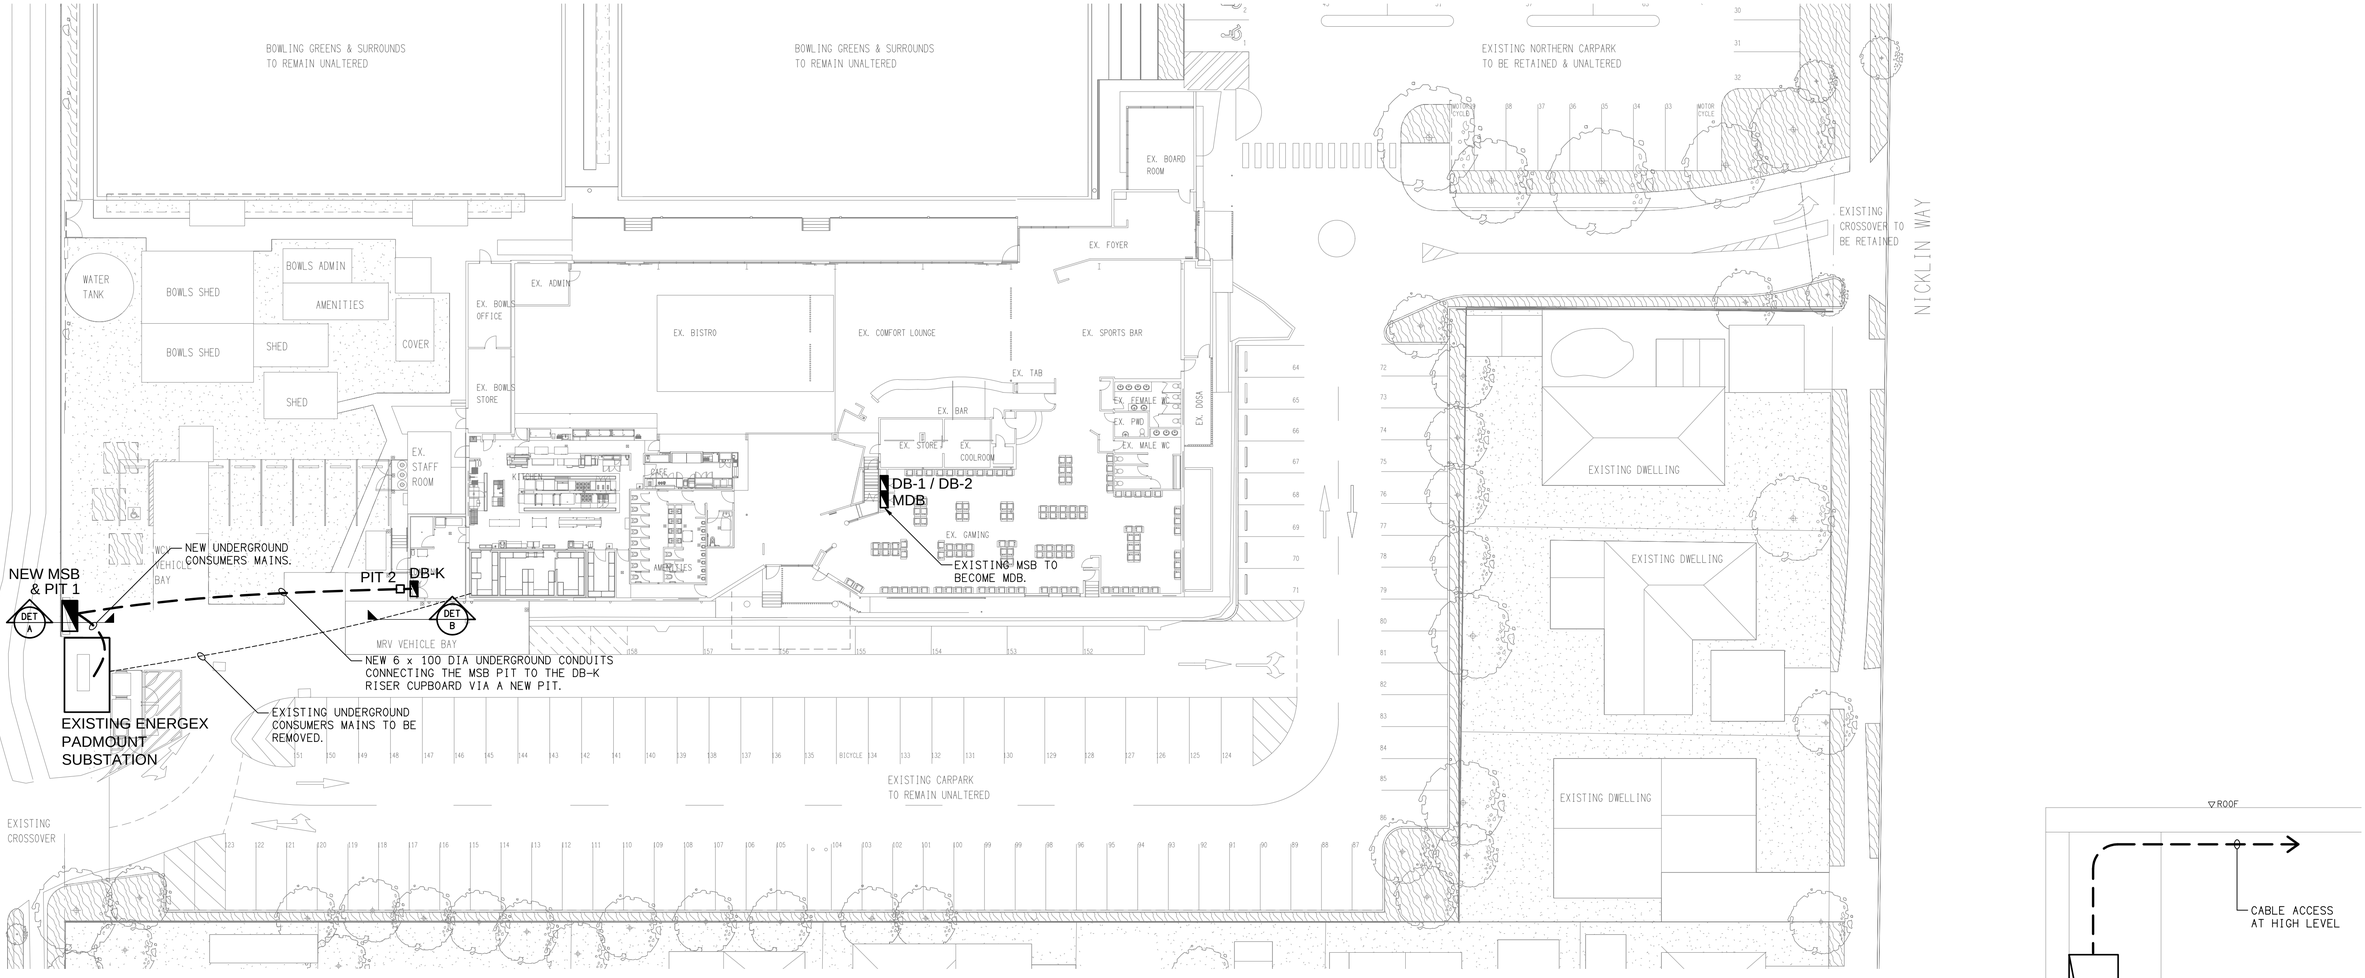

SITE PLAN

CLUB KAWANA STAGE 1

SCALE 1: 250

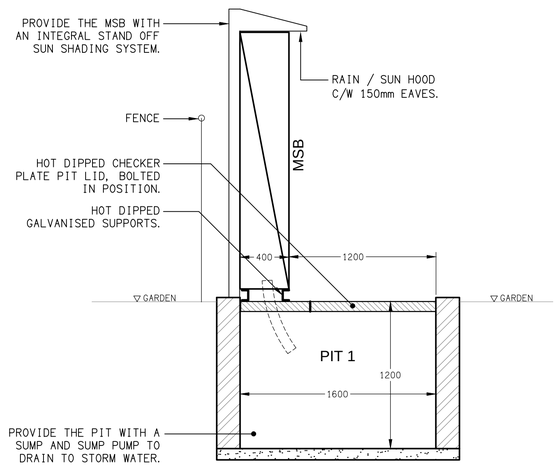

DETAIL A

MSB & PIT 1 SECTION

NOT TO SCALE

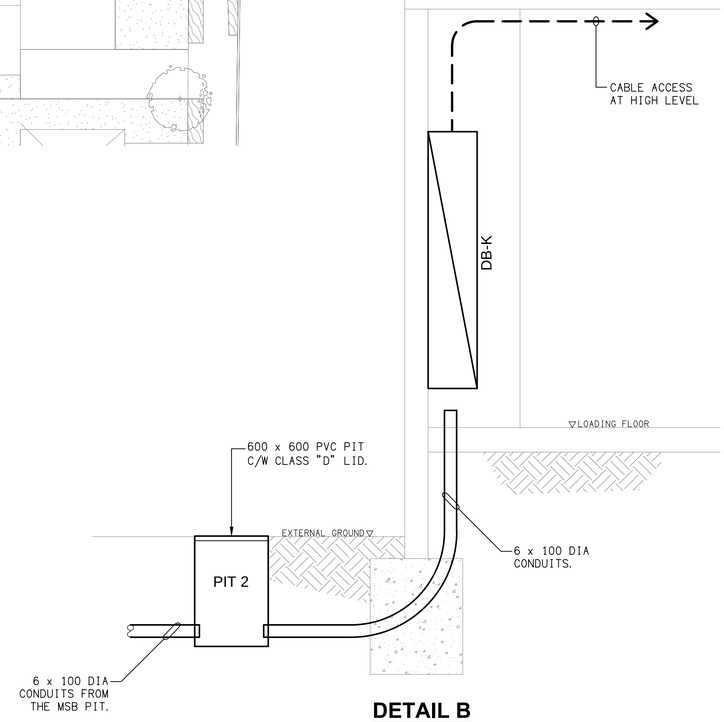

DETAIL B

DB-K RISER CUPBOARD SECTION

NOT TO SCALE

REV:	DESCRIPTION:	DATE:
C	TENDER	11/12/2024

ELECTRICAL DESIGN GROUP BRISBANE PTY LTD
ACN 092 710 793

TRADING AS:
ELECTRICAL DESIGN GROUP

THE COPYRIGHT OF THIS DRAWING REMAINS THE PROPERTY OF THE ELECTRICAL DESIGN GROUP.

USE FIGURED DIMENSIONS IN PREFERENCE TO SCALE.

ALL DIMENSIONS TO BE VERIFIED ONSITE.

ELECTRICAL DESIGN GROUP
ELECTRICAL BUILDING SERVICES CONSULTANTS
BRISBANE GOLD COAST
P.O.Box 15, Sherwood Q.4075
Phone: (07) 3278 4375
Email: brisbane@edg.net.au
Web: www.edg.net.au

PROJECT:
CLUB KAWANA - STAGE 1

476 NICKLIN WAY, WURTULLA

DRAWING:
ELECTRICAL SERVICES
SITE PLAN

SCALE: 1:250 AT A1

PROJECT NO:	DRAWING NO:	REVISION:
C2957a	E02	C