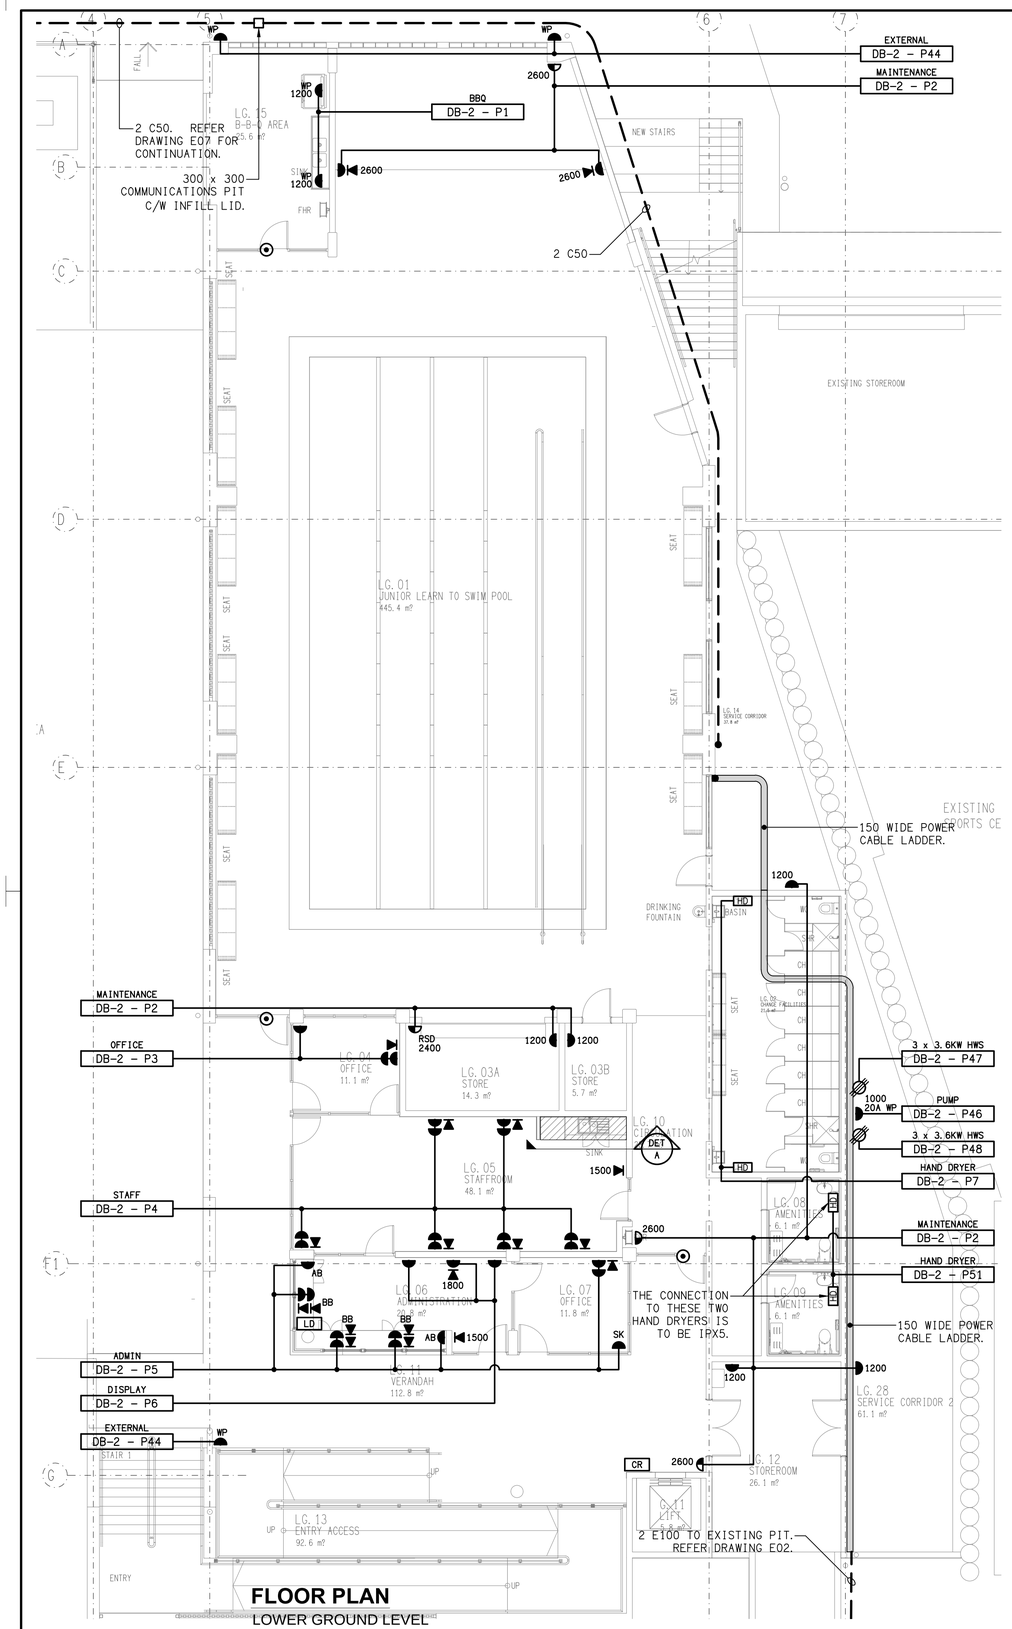

FLOOR PLAN

LOWER GROUND LEVEL

SCALE 1:100

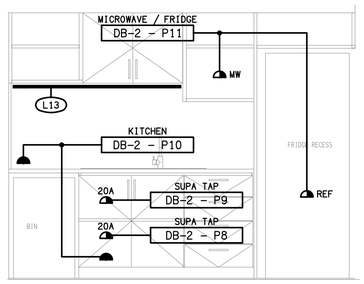

DETAIL A

STAFF ROOM KITCHENETTE ELEVATION

SCALE 1:25

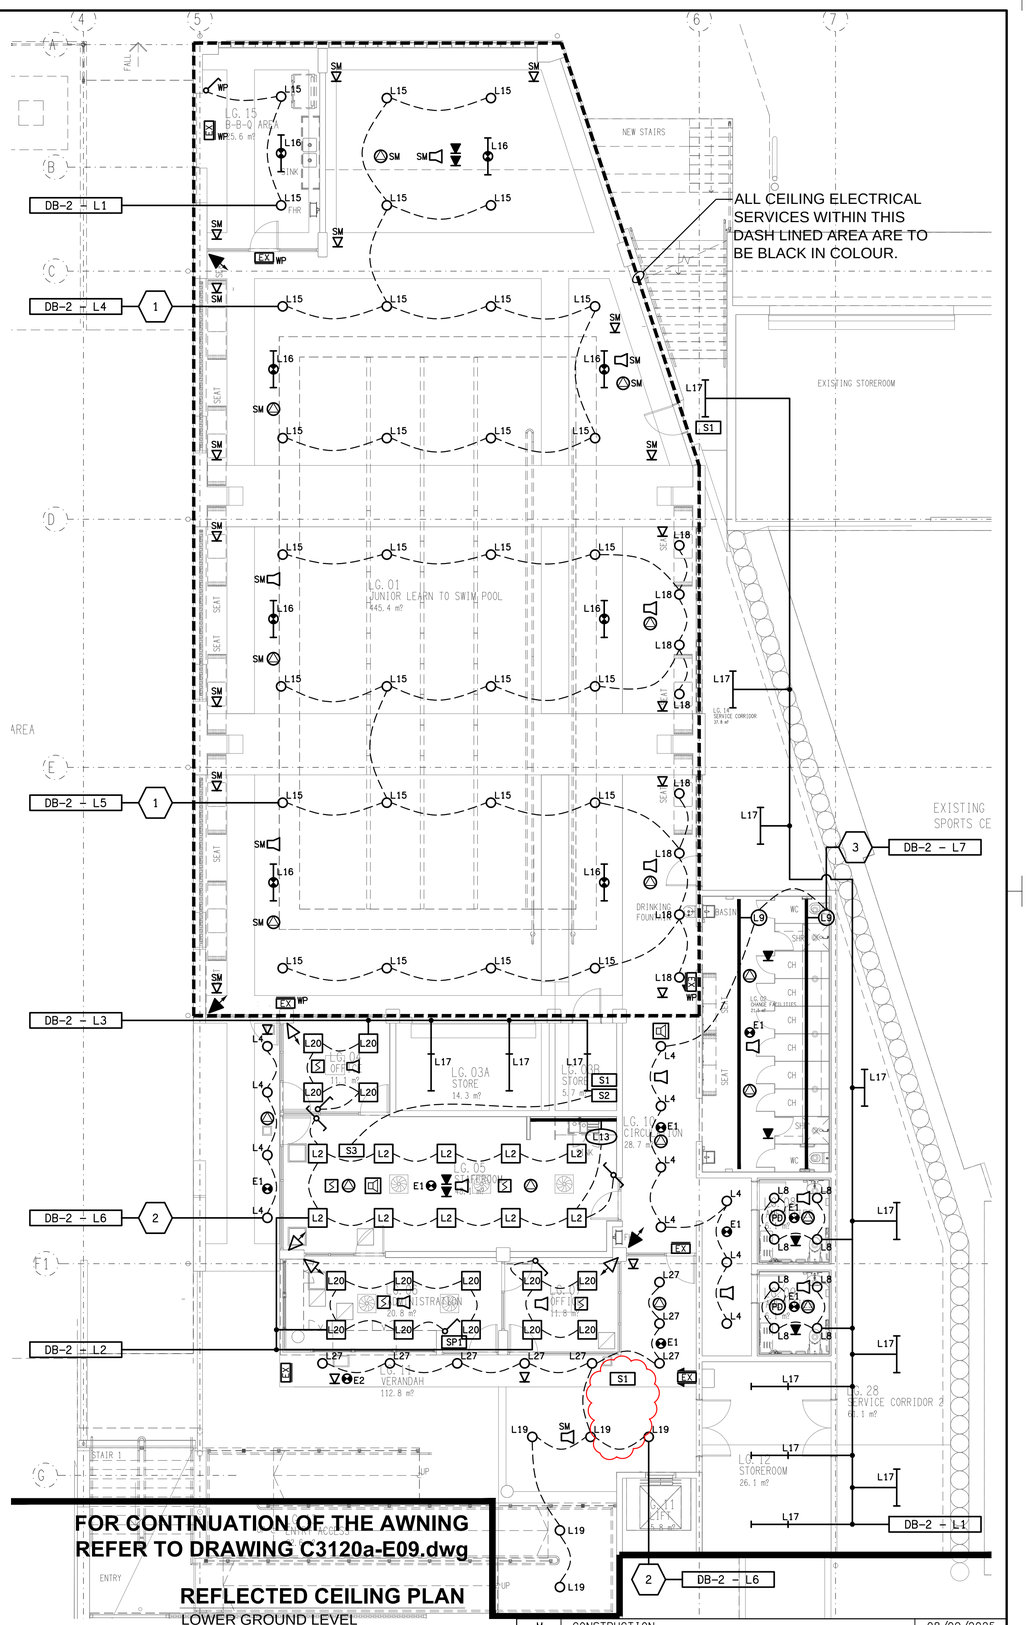

FOR CONTINUATION OF THE AWNING REFER TO DRAWING C3120a-E09.dwg

REFLECTED CEILING PLAN

LOWER GROUND LEVEL

SCALE 1:100

REV:	DESCRIPTION:	DATE:
M	CONSTRUCTION	08/09/2025

ELECTRICAL DESIGN GROUP BRISBANE PTY LTD
ACN 092 710 793

TRADING AS:
ELECTRICAL DESIGN GROUP

THE COPYRIGHT OF THIS DRAWING REMAINS THE PROPERTY OF THE ELECTRICAL DESIGN GROUP.

USE FIGURED DIMENSIONS IN PREFERENCE TO SCALE.

ALL DIMENSIONS TO BE VERIFIED ONSITE.

ELECTRICAL DESIGN GROUP

ELECTRICAL BUILDING SERVICES CONSULTANTS

BRISBANE GOLD COAST

P.O.Box 15, Sherwood Q.4075
Phone: (07) 3278 4375
Email: brisbane@edg.net.au
Web: www.edg.net.au

PROJECT:
ST JOHN'S ANGLICAN COLLEGE
FOREST LAKE
AQUATIC CENTRE STAGE 1
COLLEGE AVENUE, FOREST LAKE

DRAWING:
ELECTRICAL SERVICES
AQUATIC CENTRE LOWER GROUND PLANS

SCALE:		PROJECT NO:	DRAWING NO:	REVISION:
1:100	AT A1	C3120a	E03	M