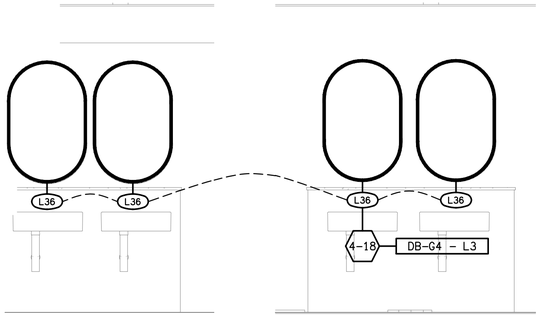

DETAIL A
FEMALE WC ELEVATION
SCALE 1: 25

DETAIL B
MALE WC ELEVATION
SCALE 1: 25

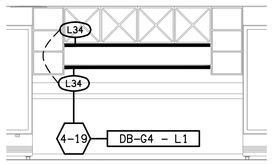

DETAIL C
BAR REAR WALL ELEVATION
SCALE 1: 50

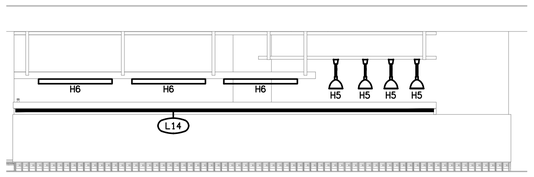

DETAIL D
SERVERY COUNTER ELEVATION
SCALE 1: 50

ELECTRICAL SERVICES WITHIN THIS DASH LINED AREA ARE TO BE REMOVED

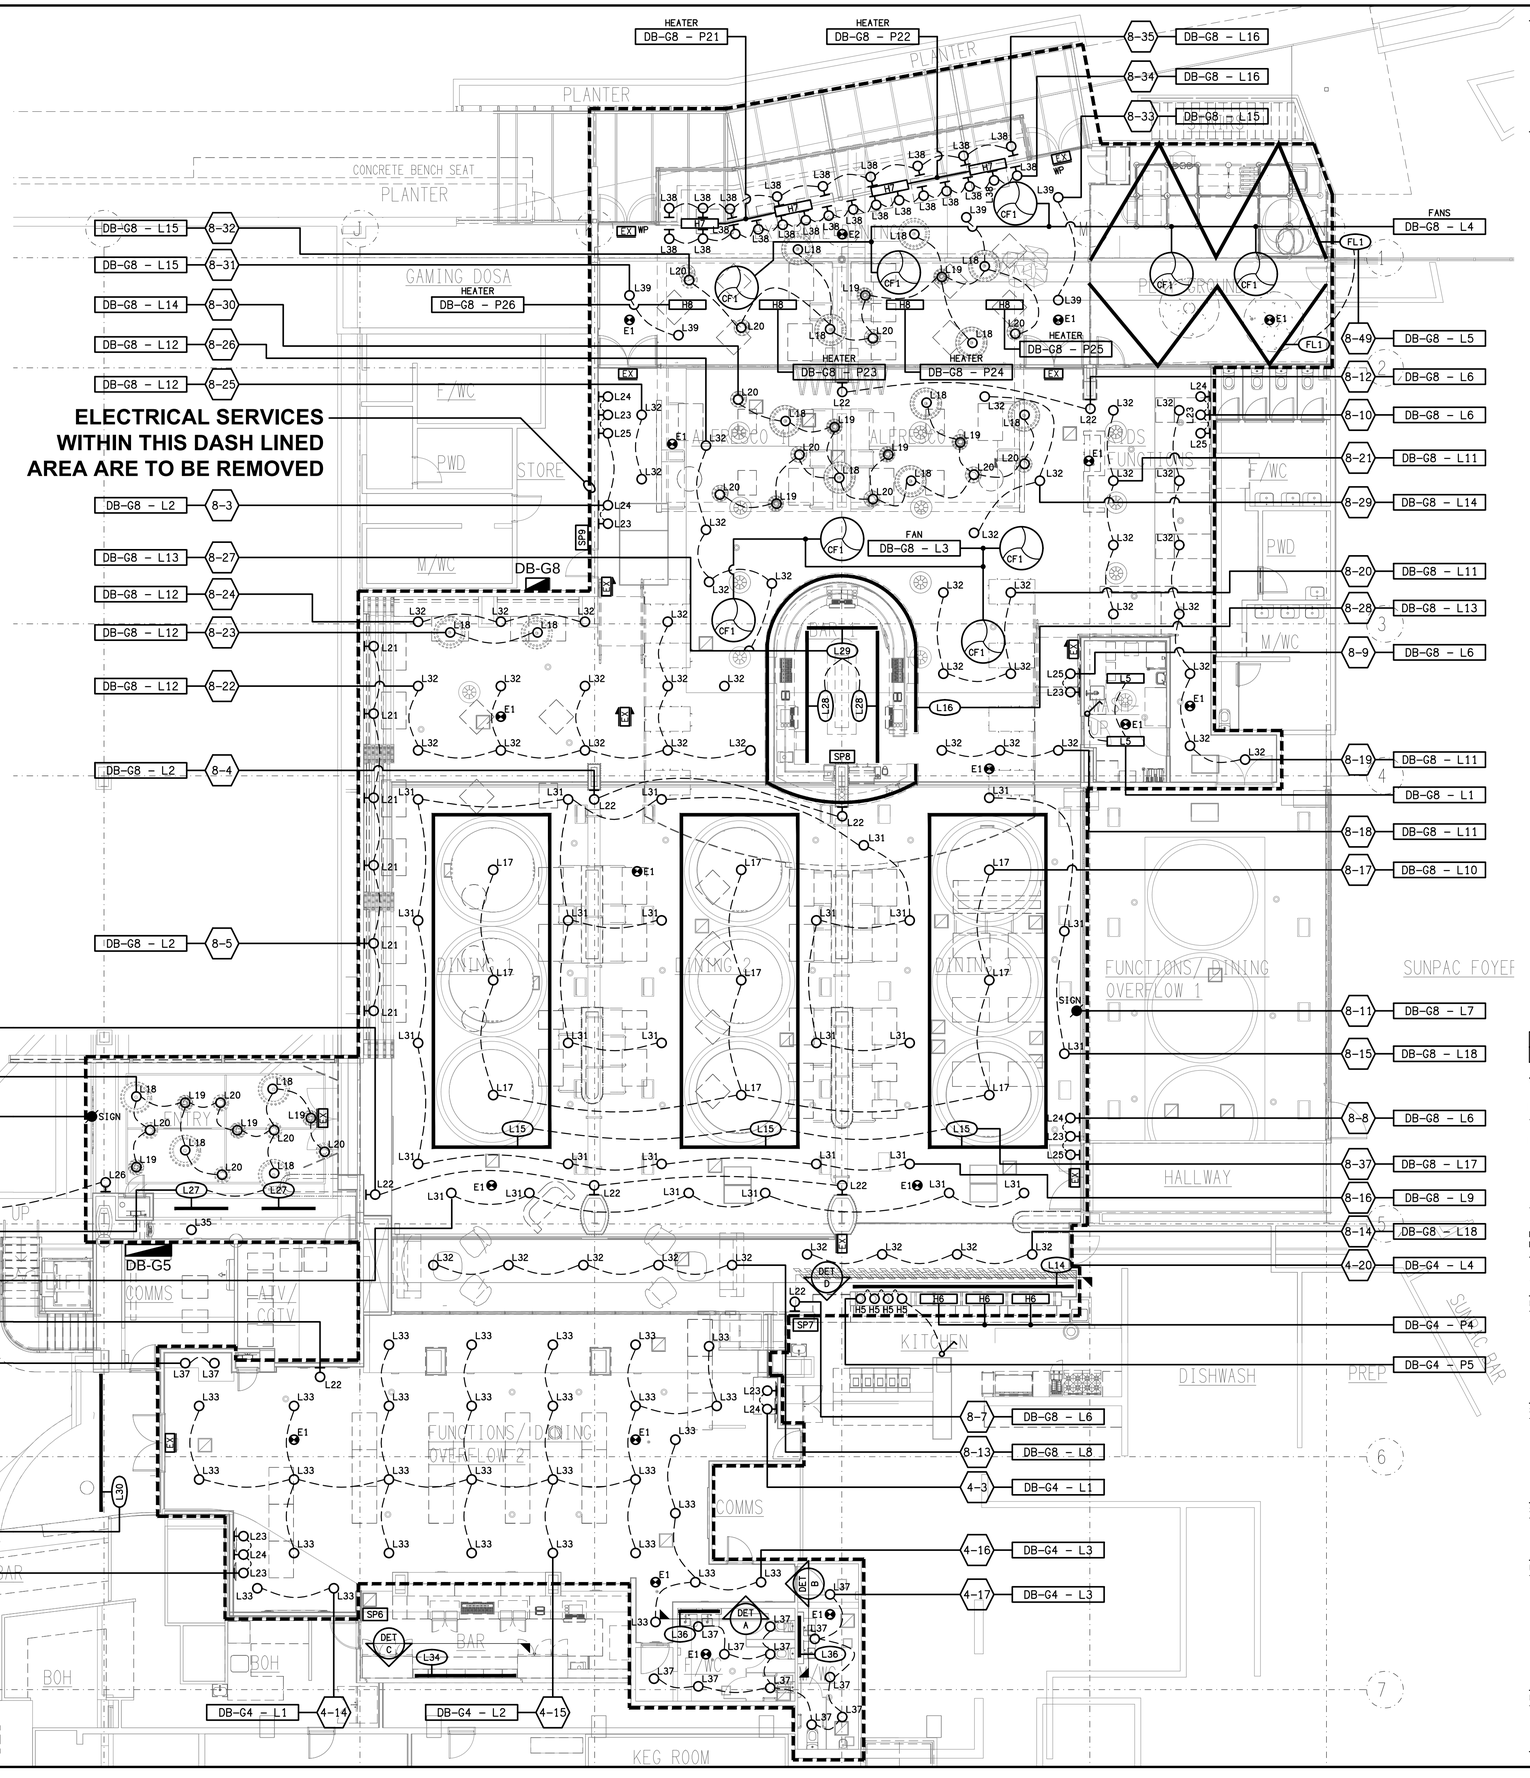

THE COPYRIGHT OF THIS DRAWING REMAINS THE PROPERTY OF THE ELECTRICAL DESIGN GROUP.

USE FIGURED DIMENSIONS IN PREFERENCE TO SCALE.

ALL DIMENSIONS TO BE VERIFIED ONSITE.

REV:	DESCRIPTION:	DATE:
E	CONSTRUCTION	12/02/2025

ELECTRICAL DESIGN GROUP
ELECTRICAL BUILDING SERVICES CONSULTANTS

BRISBANE:
P.O. Box 15 Sherwood Qld 4075
Phone: (07) 3278 4375
Email: brisbane@edg.net.au
Web: www.edg.net.au

ELECTRICAL DESIGN GROUP BRISBANE PTY LTD
ACN 092 710 793

TRADING AS: ELECTRICAL DESIGN GROUP

PROJECT:
SUNNYBANK COMMUNITY SPORTS CLUB

SITE ADDRESS:
470 McCULLOUGH STREET
SUNNYBANK

SCALE: 1:100 UNO
SHEET SIZE: AT A1

DRAWING TITLE:
ELECTRICAL SERVICES
BISTRO & BAR
REFLECTED CEILING PLAN

PROJECT NO:	DRAWING NO:	REVISION:
C3179a	E06	E