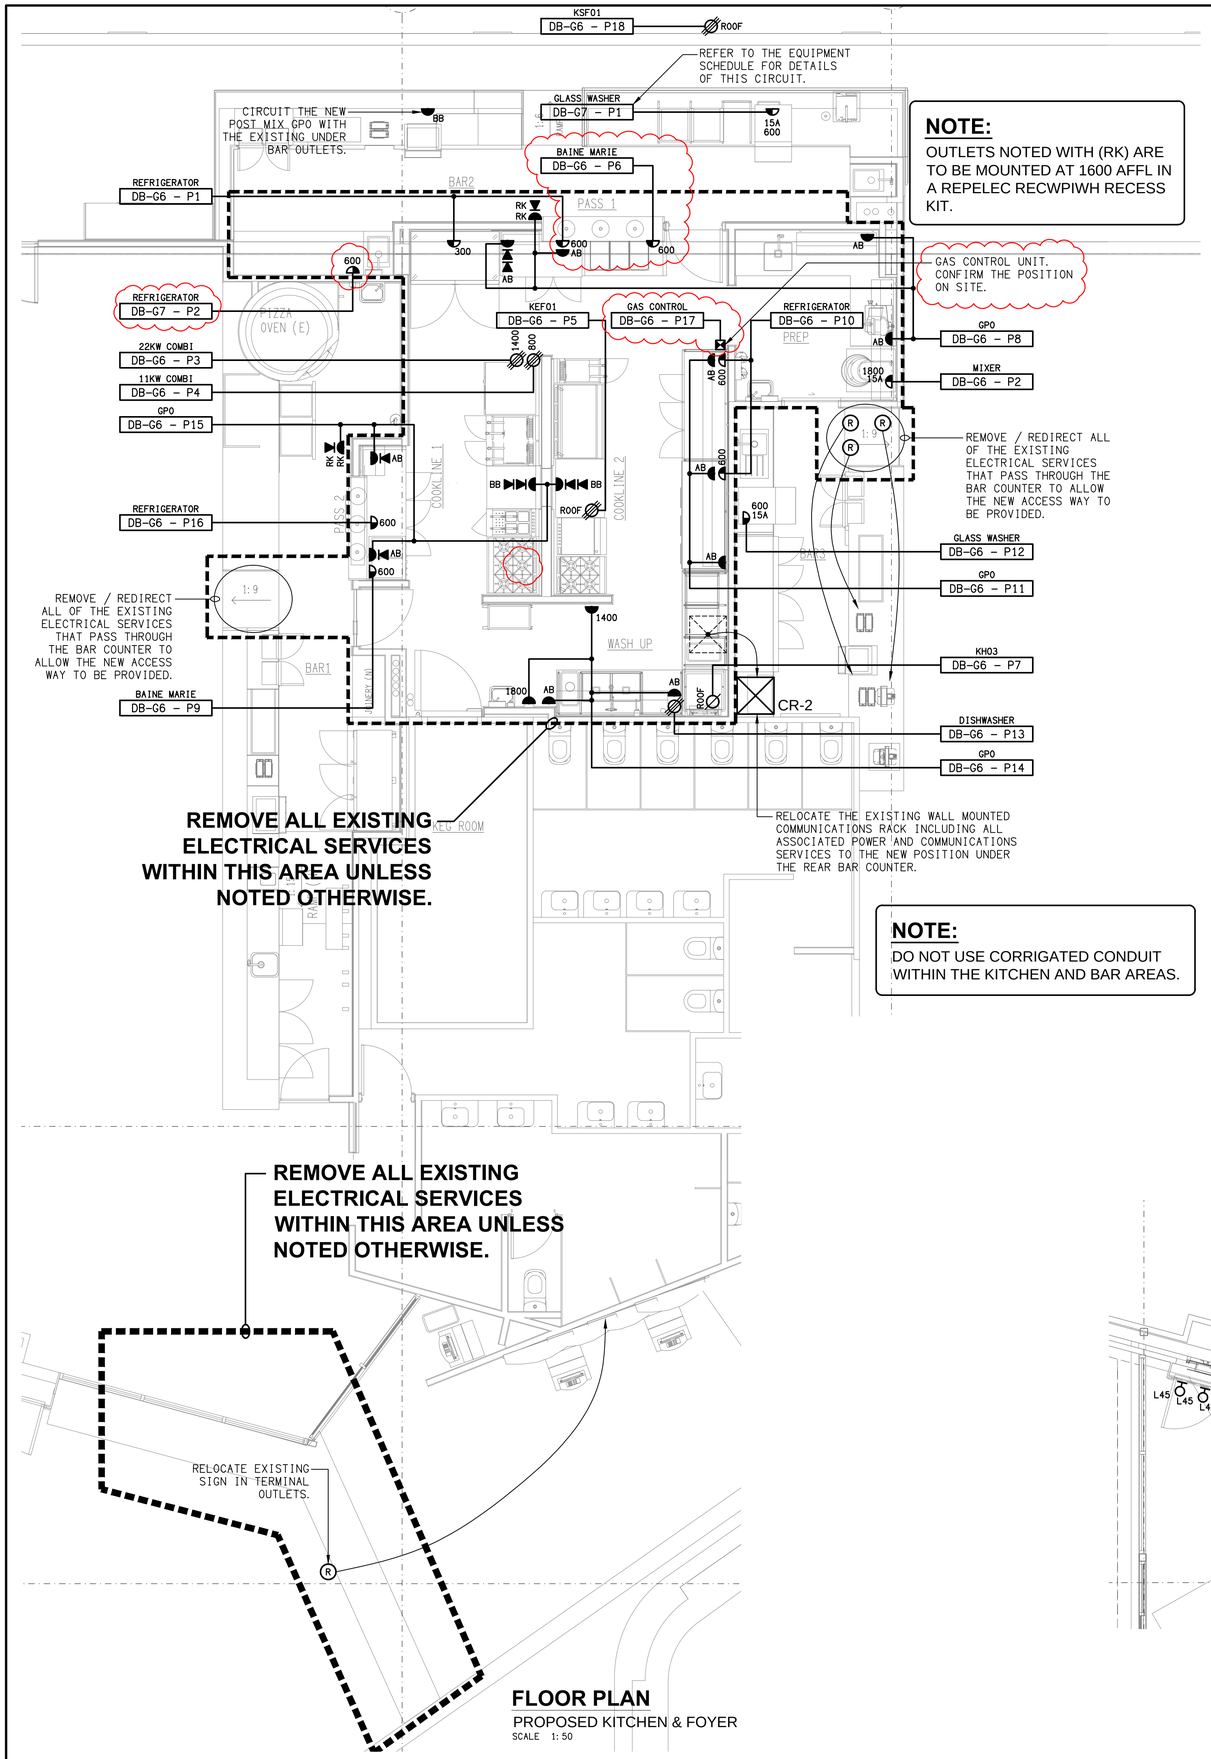

NOTE:
OUTLETS NOTED WITH (RK) ARE TO BE MOUNTED AT 1600 AFFL IN A REPELEC RECWPIWH RECESS KIT.

NOTE:
DO NOT USE CORRIGATED CONDUIT WITHIN THE KITCHEN AND BAR AREAS.

FLOOR PLAN
PROPOSED KITCHEN & FOYER
SCALE 1:50

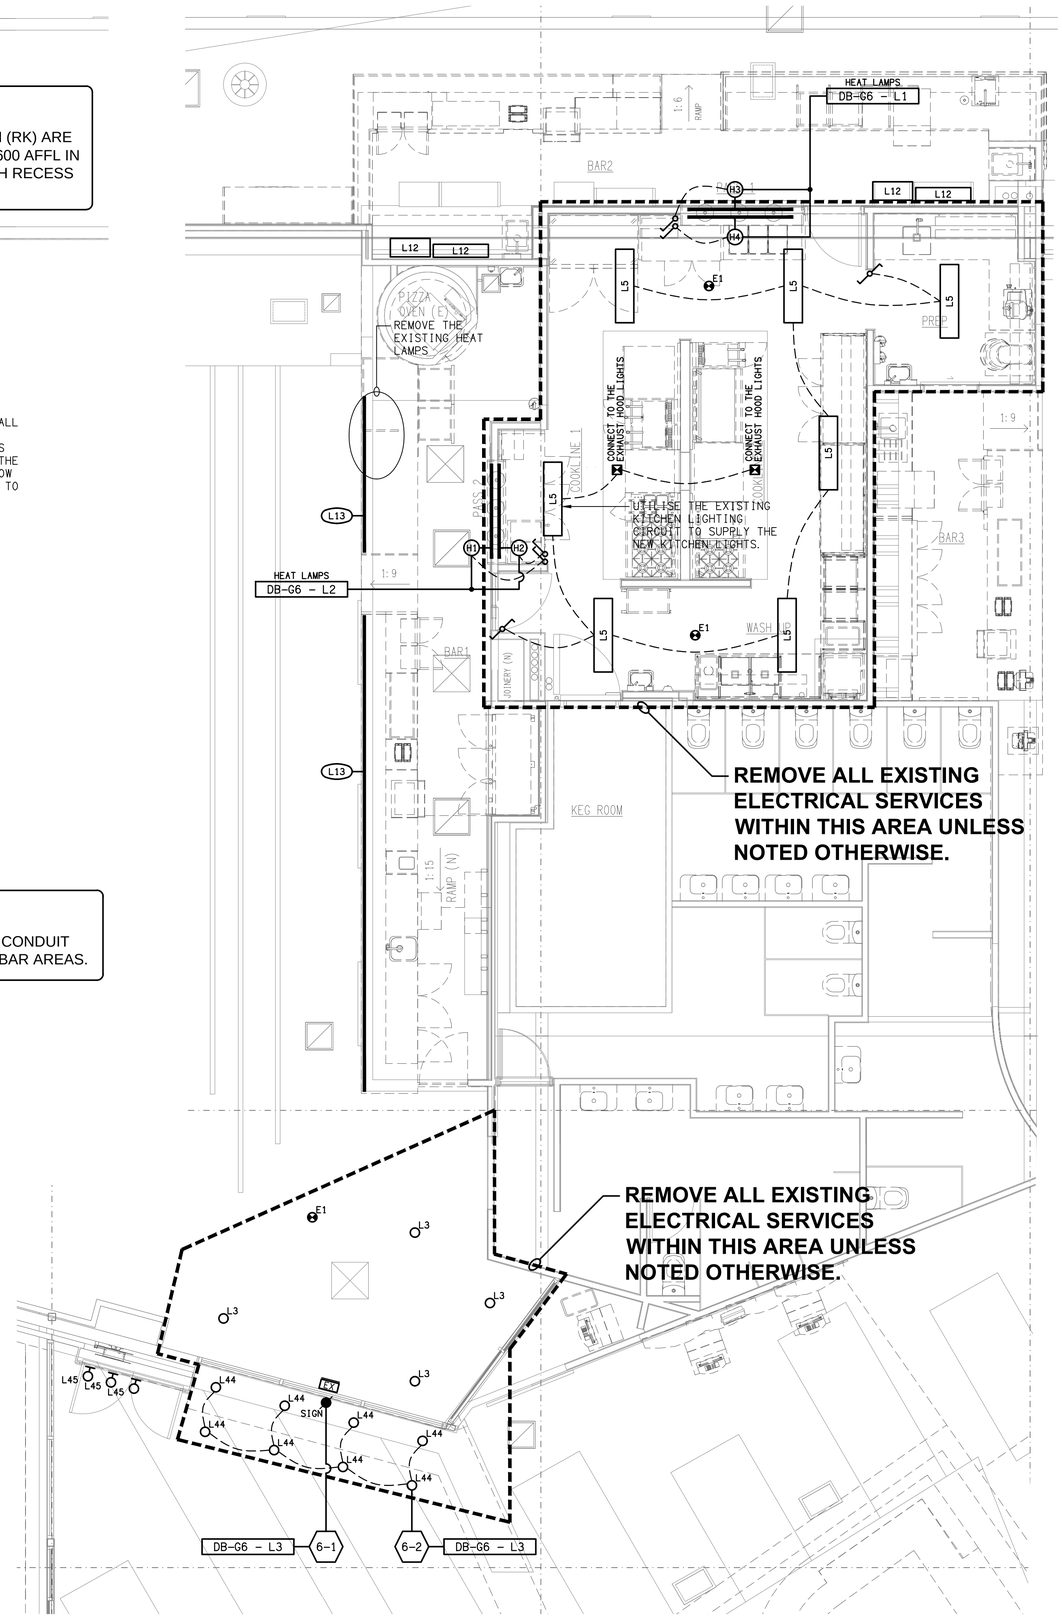

REFLECTED CEILING PLAN
PROPOSED KITCHEN & FOYER
SCALE 1:50

THE COPYRIGHT OF THIS DRAWING REMAINS THE PROPERTY OF THE ELECTRICAL DESIGN GROUP.

USE FIGURED DIMENSIONS IN PREFERENCE TO SCALE.

ALL DIMENSIONS TO BE VERIFIED ONSITE.

REV:	DESCRIPTION:	DATE:
K	CONSTRUCTION	25/07/2025

ELECTRICAL DESIGN GROUP
ELECTRICAL BUILDING SERVICES CONSULTANTS

BRISBANE: P.O. Box 15 Sherwood Qld 4075
Phone: (07) 3278 4375
Email: brisbane@edg.net.au
Web: www.edg.net.au

ELECTRICAL DESIGN GROUP BRISBANE PTY LTD
ACN 092 710 793
TRADING AS: ELECTRICAL DESIGN GROUP

PROJECT:
SUNNYBANK COMMUNITY SPORTS CLUB

SITE ADDRESS:
470 McCULLOUGH STREET
SUNNYBANK

SCALE: 1:50 UNO
SHEET SIZE: AT A1

DRAWING TITLE:
ELECTRICAL SERVICES
GROUND LEVEL
FOYER & KITCHEN PLANS

PROJECT NO:	DRAWING NO:	REVISION:
C3179a	E07	K