


## EXISTING MODIFIED

POWER DISTRIBUTION SCHEMATIC

NOT TO SCALE

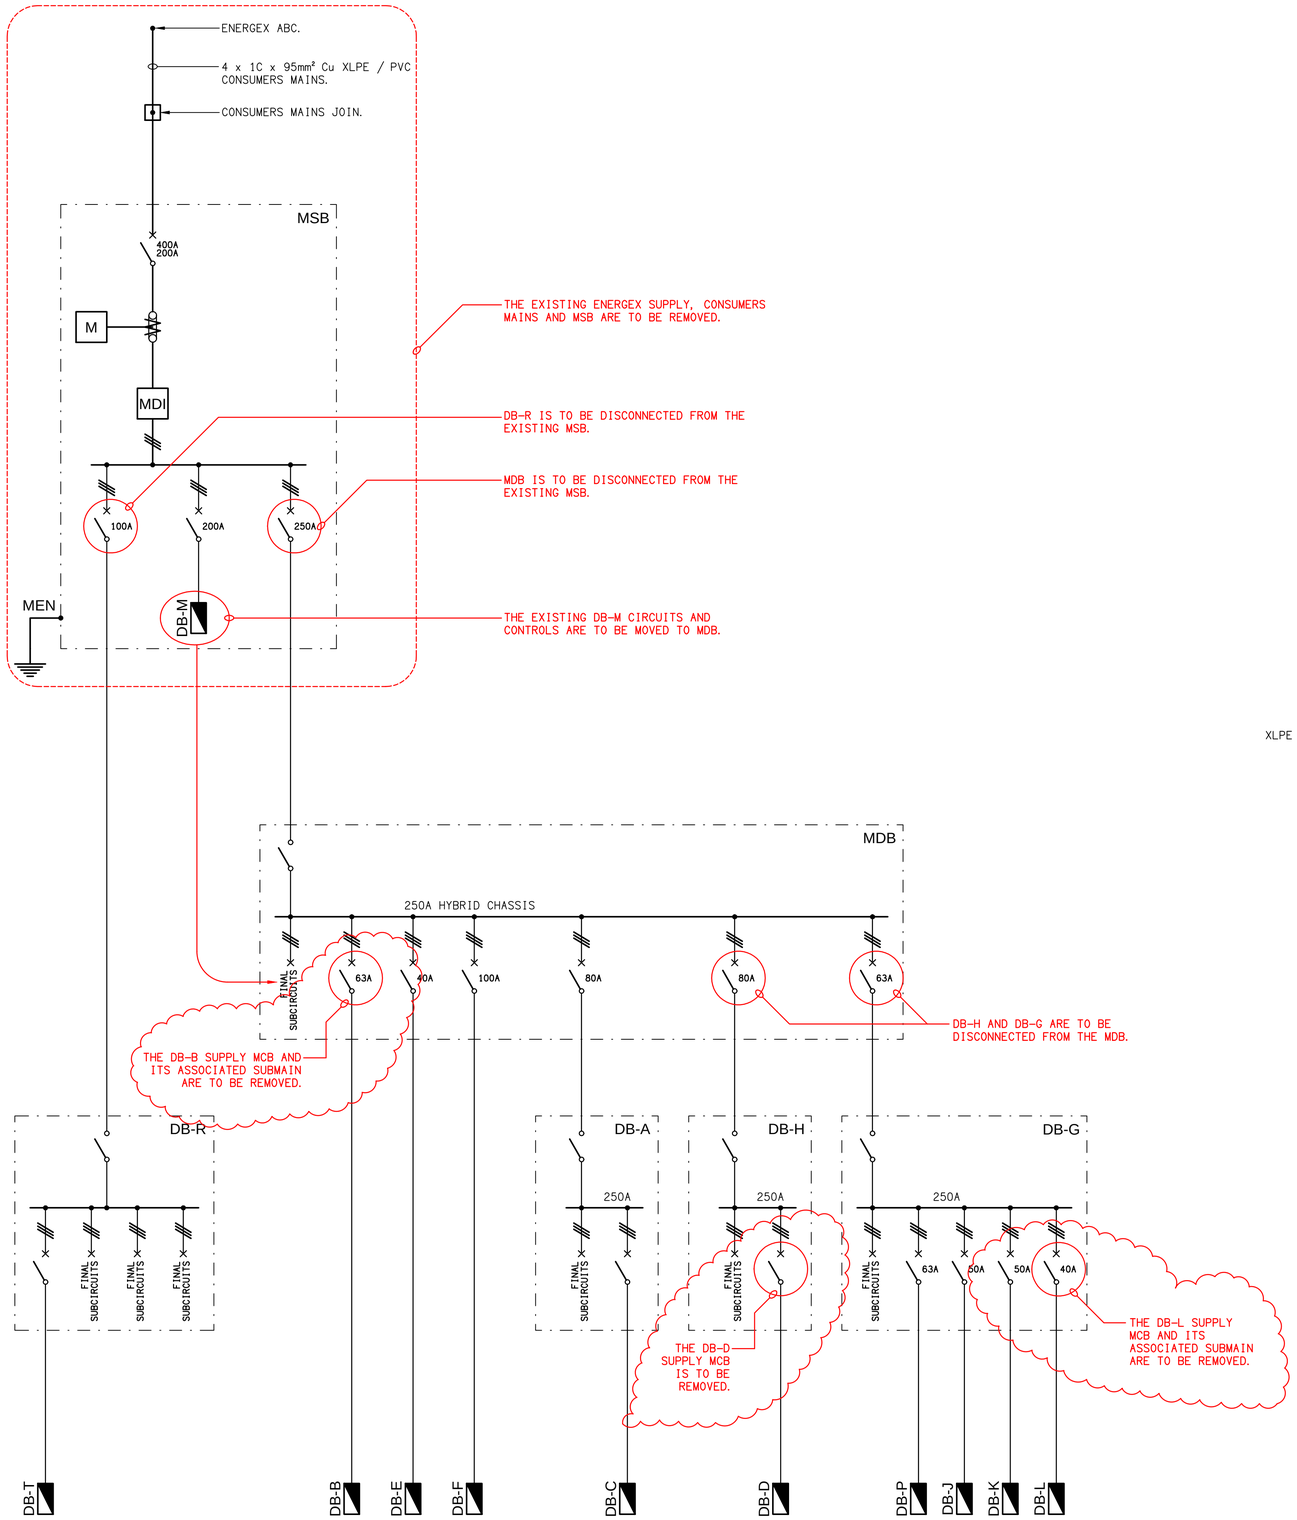


## FINAL

POWER DISTRIBUTION SCHEMATIC

NOT TO SCALE

| REV: | DESCRIPTION: | DATE: |
|---|---|---|
| D | TENDER | 17/12/2025 |

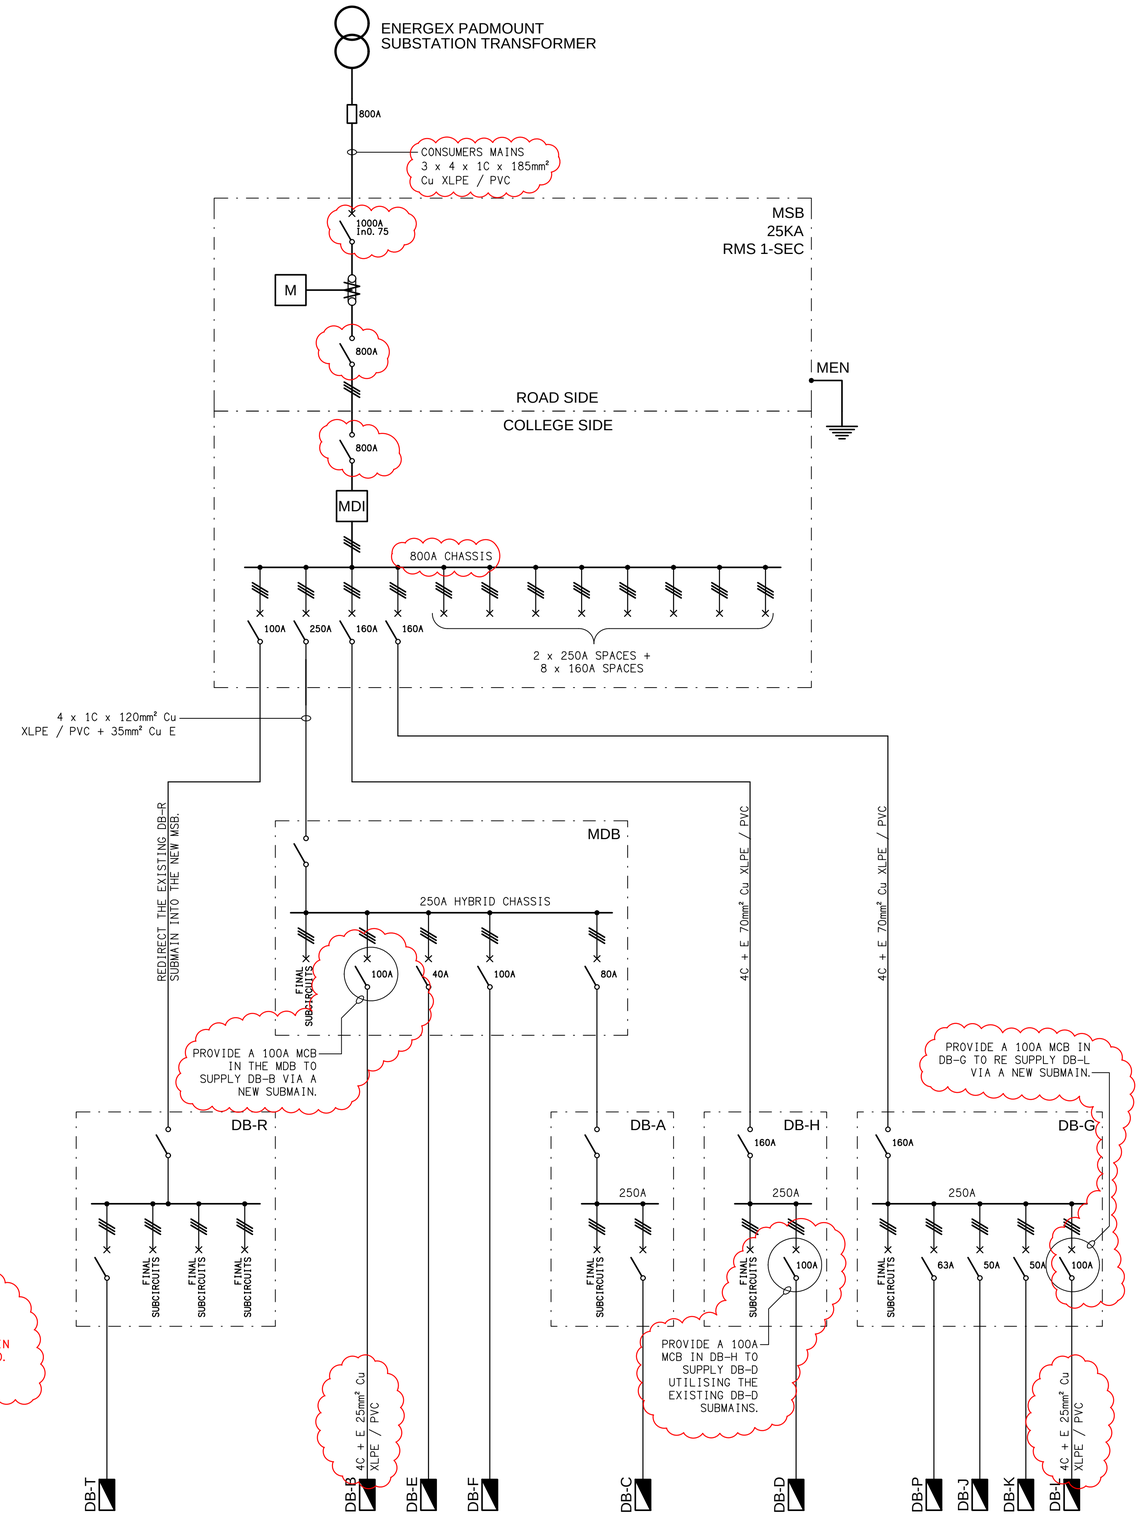
ELECTRICAL DESIGN GROUP BRISBANE PTY LTD
ACN 092 710 793

TRADING AS:
ELECTRICAL DESIGN GROUP



THE COPYRIGHT OF THIS DRAWING REMAINS THE PROPERTY OF THE ELECTRICAL DESIGN GROUP.


USE FIGURED DIMENSIONS IN PREFERENCE TO SCALE.

ALL DIMENSIONS TO BE VERIFIED ONSITE.


**ELECTRICAL DESIGN GROUP**

ELECTRICAL BUILDING SERVICES CONSULTANTS

BRISBANE GOLD COAST

P.O.Box 15, Sherwood Q.4075
Phone: (07) 3278 4375
Email: brisbane@edg.net.au
Web: www.edg.net.au


PROJECT:
OUR LADY'S COLLEGE, ANNERLEY
POWER SUPPLY UPGRADE

15 CHESTER ROAD, ANNERLEY

DRAWING:
**ELECTRICAL SERVICES**
PROPOSED STAGE 1 POWER DISTRIBUTION SCHEMATICS

SCALE: NOT TO SCALE AT A1

| PROJECT NO: | DRAWING NO: | REVISION: |
|---|---|---|
| C3219a | E02 | D |