PROPOSED 4800 x 5000 PADMOUNT SUBSTATION TRANSFORMER LOCATION. REFER DRAWINGS C3294a-EN01, EN02 & EN03 FOR ENERGEX DETAILS.

2 x 100 UNDERGROUND CONDUITS.

PYLON DB-B - L

DISPLAY DB-B - L

EXTERNAL DB-B - P

TELSTRA / NBN PIT

P50 NBN LEAD-IN CONDUIT

PCD

MSB-B

BUILDING B

SHOWROOM B

RECEPTION

WORKSHOP B

CR-B

PIT B

SERVICE DRIVE THRU

DEALERSHIP B (51 CARPARKS)

CAR DISPLAY HARDSTAND

REFUSE ENC

EV-B1

EV CHARGER EV-B1 MSB-B

PUMP DB-B - P

DB-B - P

PUMP DB-B - P

SIGN DB-B - L

REFUSE DB-B - P

EXTERNAL DB-B - P

CARPARK DB-B - L

1C 32

1C 50

2C x 50

FROM PIT C

L17

L18

WP

20A

GATE

ONE WAY

PROPERTY BOUNDARY

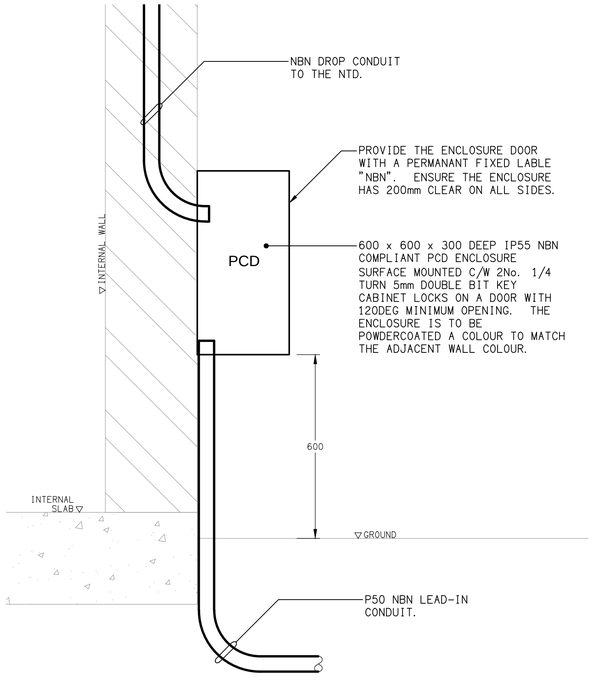

DETAIL

PCD MOUNTING

NOT TO SCALE

ELECTRICAL DESIGN GROUP BRISBANE PTY LTD
ACN 092 710 793

TRADING AS:
ELECTRICAL DESIGN GROUP

THE COPYRIGHT OF THIS DRAWING REMAINS THE PROPERTY OF THE ELECTRICAL DESIGN GROUP.

USE FIGURED DIMENSIONS IN PREFERENCE TO SCALE.

ALL DIMENSIONS TO BE VERIFIED ONSITE.

rohrig constructions

Rohrig (Qld) Pty Ltd
ABN 67 093 753 970
QBSA LIC NO 740842
250 Abbotsford Road, Bowen Hills Qld 4006
PO Box 86 Albion DC Qld 4010
T+61 (7) 3257 4411 F+61 (7) 3257 2211
www.rohrig.com.au

ELECTRICAL DESIGN GROUP
ELECTRICAL BUILDING SERVICES CONSULTANTS
BRISBANE GOLD COAST

P.O.Box 15, Sherwood Q.4075
Phone: (07) 3278 4375
Email: brisbane@edg.net.au
Web: www.edg.net.au

REV:	DESCRIPTION:	DATE:
D	80% DEVELOPED	24/02/2025

PROJECT:
LLEWELLYN MOTORS SPRINGFIELD - LOT 32

LOT 32 AUGUSTA PARKWAY, AUGUSTINE HEIGHTS

DRAWING:
ELECTRICAL SERVICES
SITE PLAN

SCALE: 1:200 AT A1

PROJECT NO:	DRAWING NO:	REVISION:
C3294a	E03	D