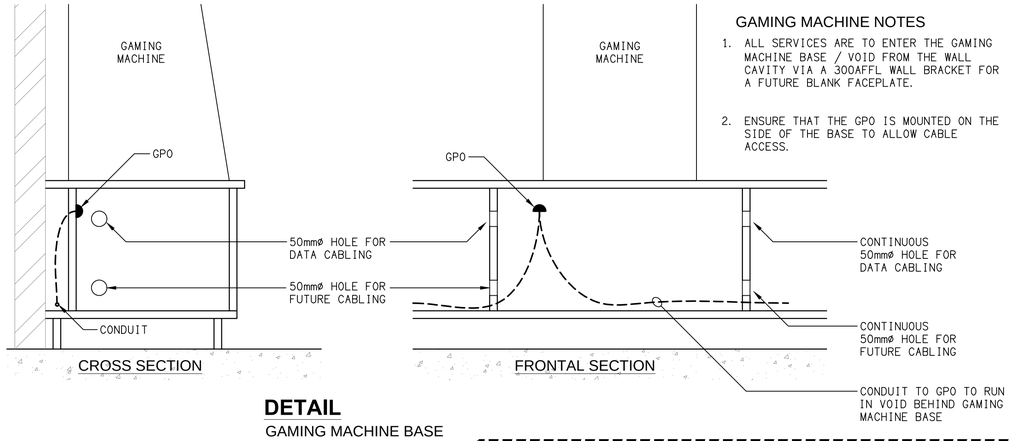

GAMING MACHINE NOTES

1. ALL SERVICES ARE TO ENTER THE GAMING MACHINE BASE / VOID FROM THE WALL CAVITY VIA A 300AFFL WALL BRACKET FOR A FUTURE BLANK FACEPLATE.
2. ENSURE THAT THE GPO IS MOUNTED ON THE SIDE OF THE BASE TO ALLOW CABLE ACCESS.

DETAIL

GAMING MACHINE BASE

NOT TO SCALE

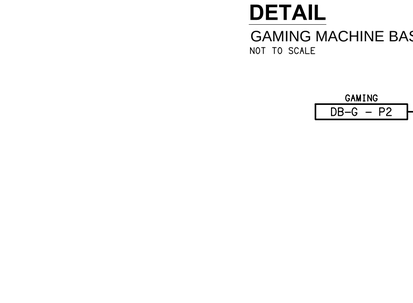

DETAIL A

COUNT ROOM EQUIPMENT ELEVATION

SCALE 1: 25

RELOCATE THE EXISTING TV SERVICES TO THE NEW TV LOCATION.

EXISTING CASHIER BAR COMMS RACKS TO BE REMOVED.

EXISTING ELECTRICAL SERVICES WITHIN THIS DASH LINED AREA ARE TO BE REMOVED, UNLESS NOTED OTHERWISE.

REV:	DESCRIPTION:	DATE:
E	CONSTRUCTION	12/09/2025

ELECTRICAL DESIGN GROUP BRISBANE PTY LTD
ACN 092 710 793

TRADING AS:
ELECTRICAL DESIGN GROUP

THE COPYRIGHT OF THIS DRAWING REMAINS THE PROPERTY OF THE ELECTRICAL DESIGN GROUP.

USE FIGURED DIMENSIONS IN PREFERENCE TO SCALE.

ALL DIMENSIONS TO BE VERIFIED ONSITE.

ELECTRICAL DESIGN GROUP
ELECTRICAL BUILDING SERVICES CONSULTANTS
BRISBANE GOLD COAST
P.O.Box 15, Sherwood Q.4075
Phone: (07) 3278 4375
Email: brisbane@edg.net.au
Web: www.edg.net.au

PROJECT:
ASPLEY LEAGUES CLUB
GAMING REFURBISHMENT

29 KIRBY ROAD, ASPLEY

DRAWING:
ELECTRICAL SERVICES
FLOOR PLAN

SCALE:	AT	PROJECT NO:	DRAWING NO:	REVISION:
1:50 UNO	A1	C3354a	E02	E