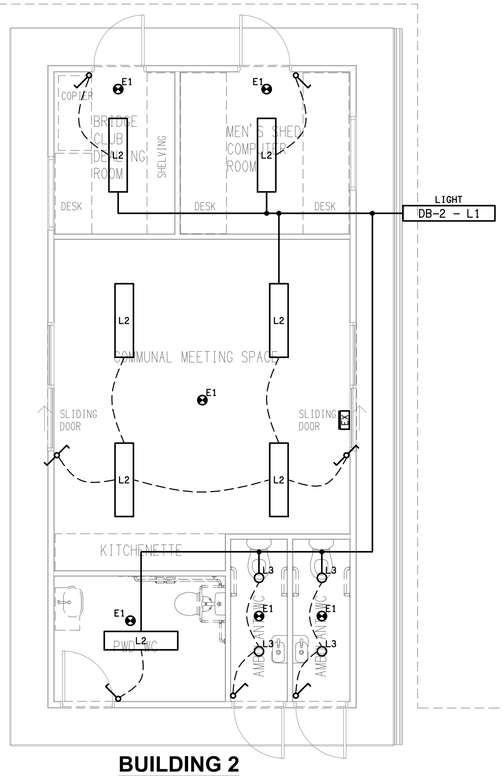

BUILDING 2

REFLECTED CEILING PLAN

SCALE 1: 50

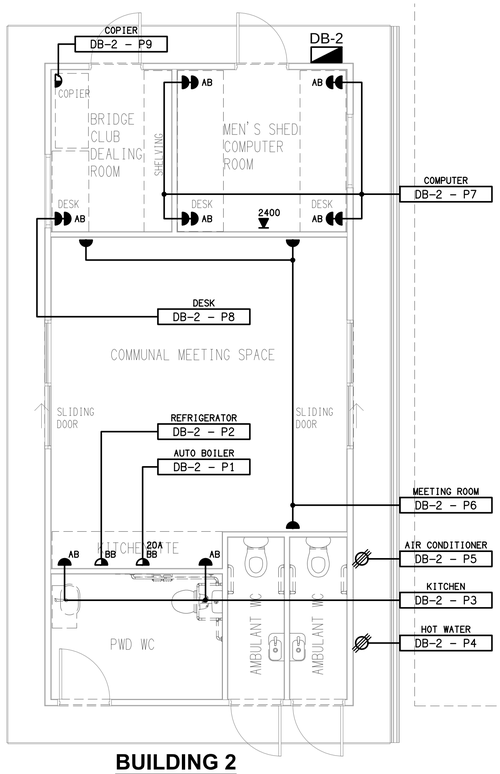

BUILDING 2

FLOOR PLAN

SCALE 1: 50

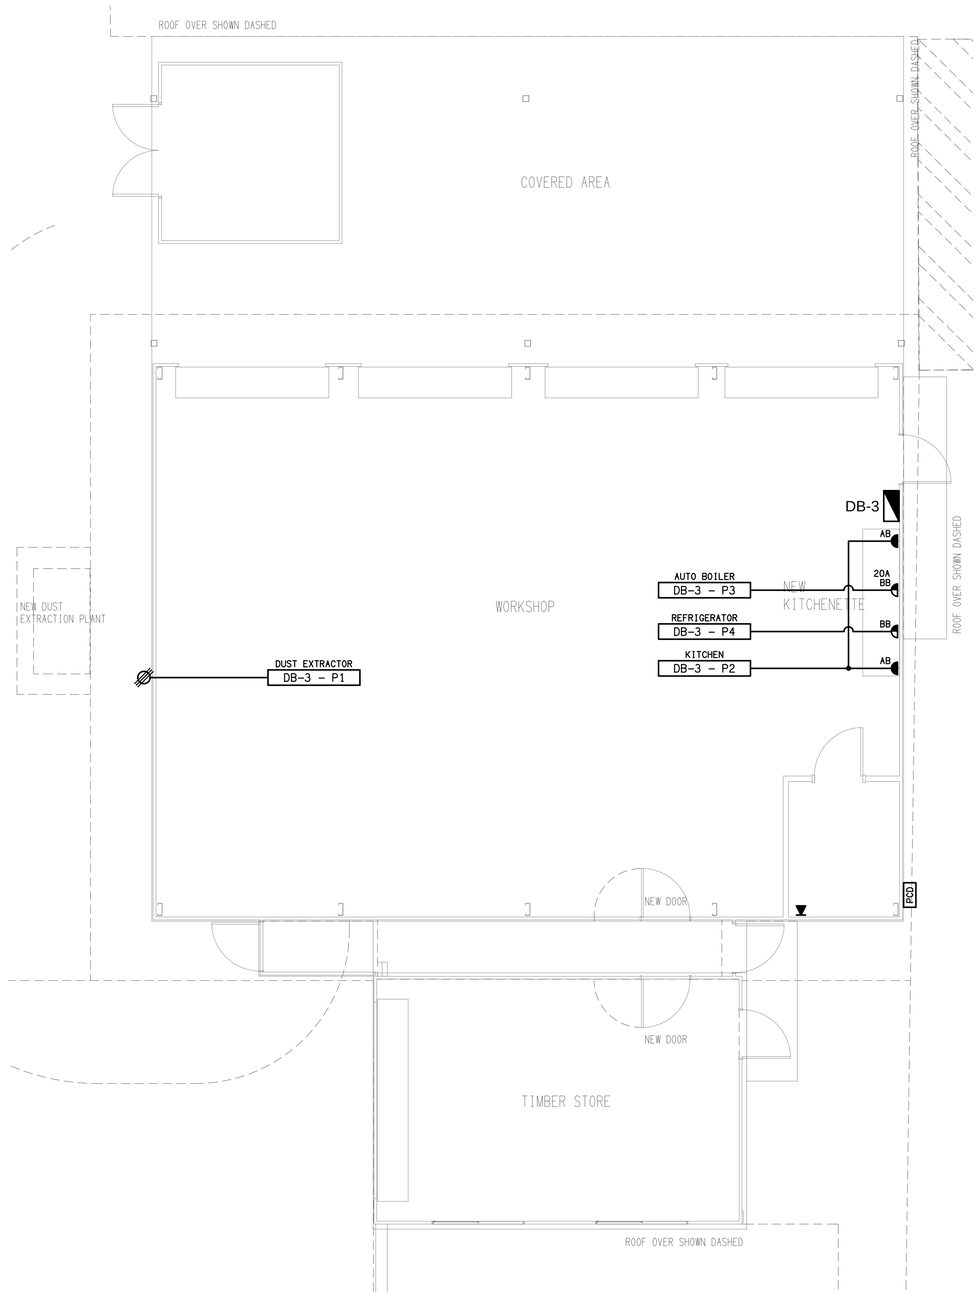

BUILDING 3

FLOOR / REFLECTED CEILING PLAN

SCALE 1: 50

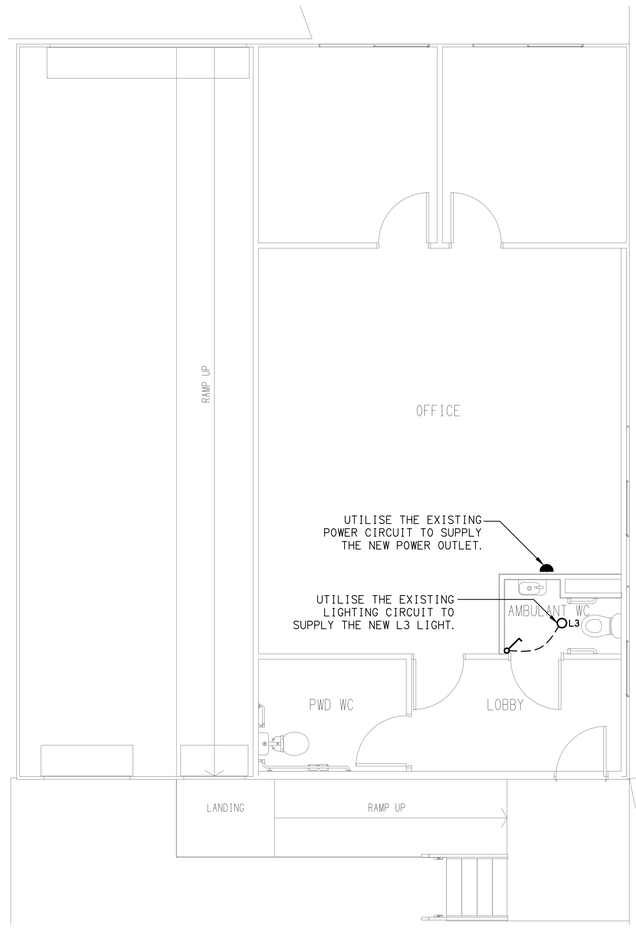

BUILDING 4

FLOOR / REFLECTED CEILING PLAN

SCALE 1: 50

REV:	DESCRIPTION:	DATE:
A	PRELIMINARY	18/12/2024

ELECTRICAL DESIGN GROUP BRISBANE
PTY LTD
ACN 092 710 793

TRADING AS:
ELECTRICAL DESIGN GROUP

THE COPYRIGHT OF THIS DRAWING REMAINS THE PROPERTY OF THE ELECTRICAL DESIGN GROUP.

USE FIGURED DIMENSIONS IN PREFERENCE TO SCALE.

ALL DIMENSIONS TO BE VERIFIED ONSITE.

ELECTRICAL DESIGN GROUP
ELECTRICAL BUILDING SERVICES CONSULTANTS
BRISBANE GOLD COAST

P.O.Box 15, Sherwood Q.4075
Phone: (07) 3278 4375
Email: brisbane@edg.net.au
Web: www.edg.net.au

PROJECT:
KENMORE COMMUNITY CENTRE

98 BROOKFIELD ROAD, KENMORE HILLS

DRAWING:
ELECTRICAL SERVICES
BUILDING 2, 3 & 4 PLANS

SCALE:	AT	PROJECT NO:	DRAWING NO:	REVISION:
1:50	A1	C3425a	E05	A