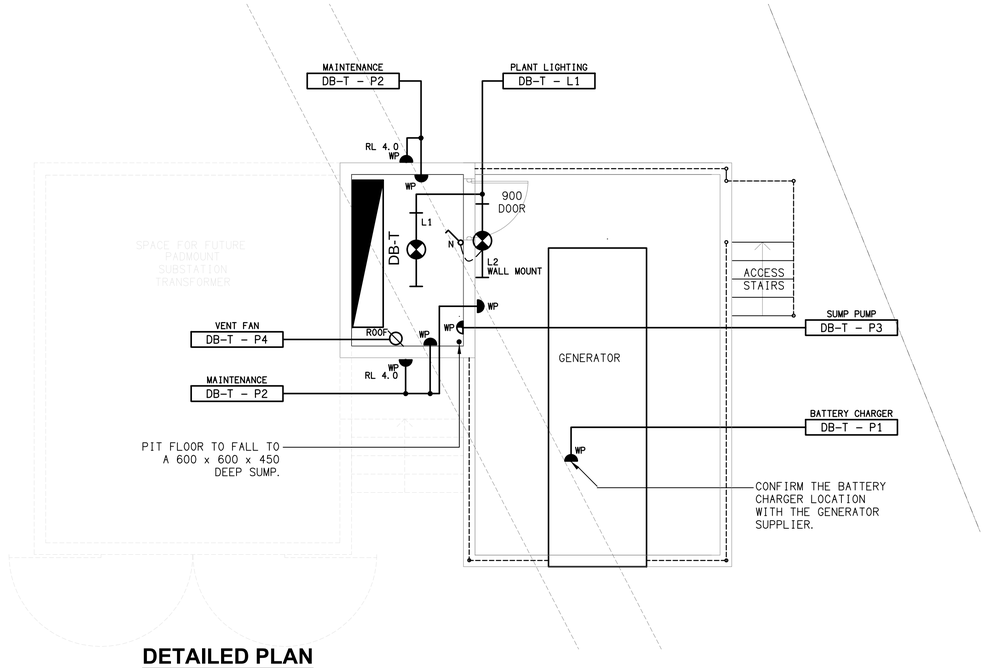

DETAILED PLAN
ELECTRICAL SERVICES PLAN
SCALE 1:50

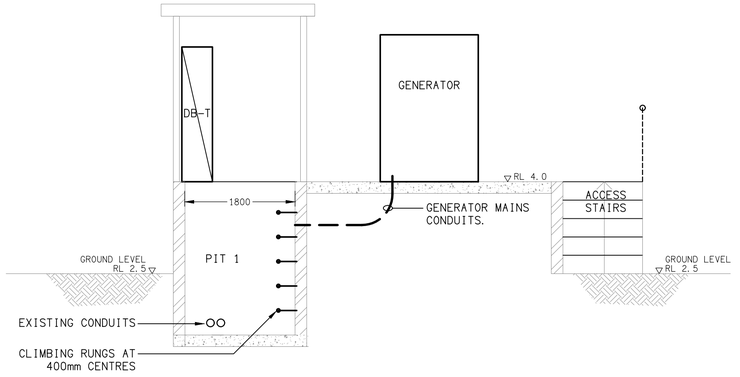

DETAIL A
ELECTRICAL PLANT SECTION
SCALE 1:50

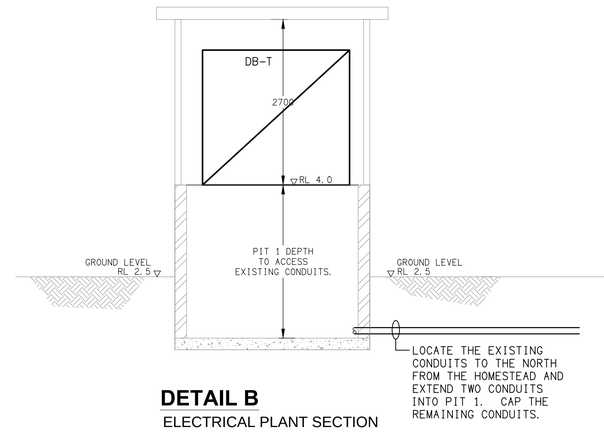

DETAIL B
ELECTRICAL PLANT SECTION
SCALE 1:50

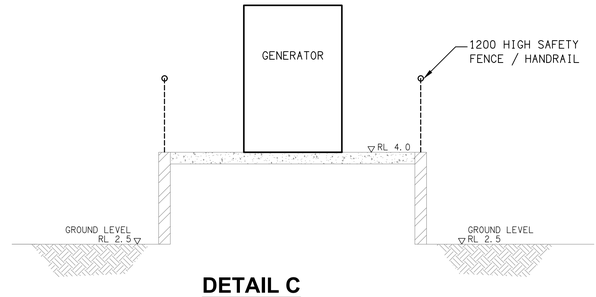

DETAIL C
ELECTRICAL PLANT SECTION
SCALE 1:50

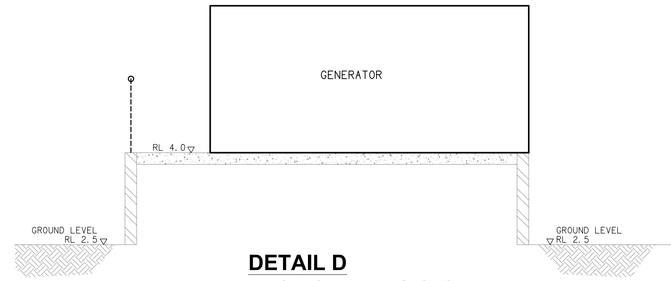

DETAIL D
ELECTRICAL PLANT SECTION
SCALE 1:50

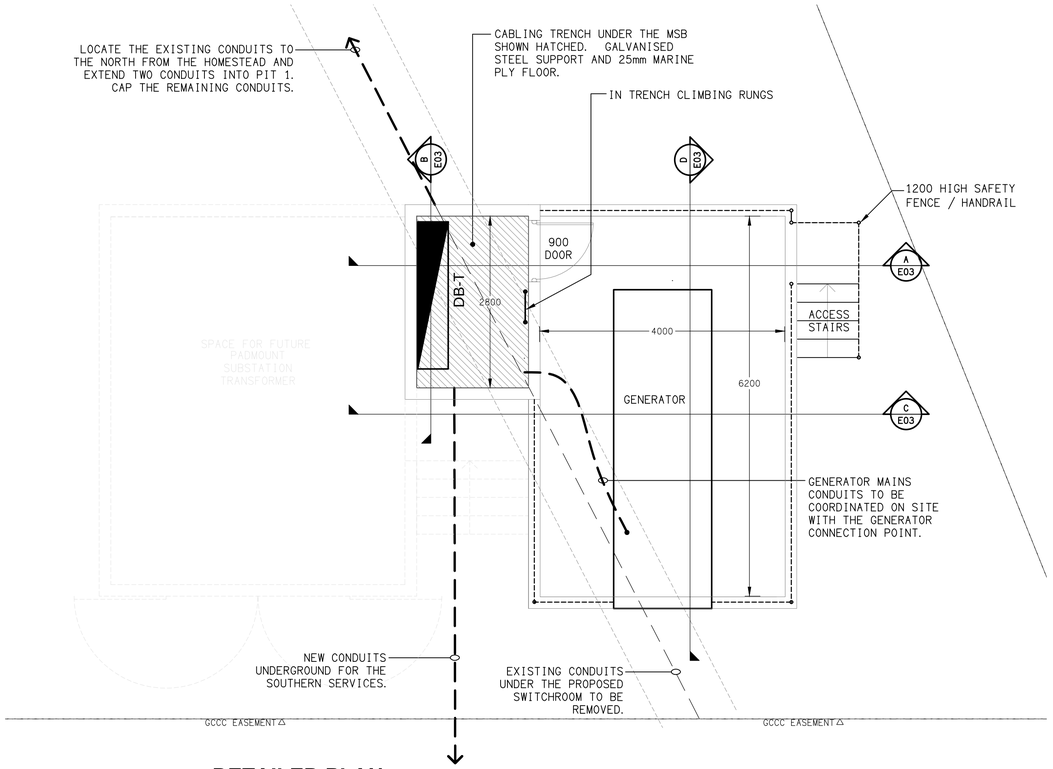

DETAILED PLAN
DIMENSIONED LAYOUT
SCALE 1:50

BEFORE YOU DIG
www.byda.com.au

REV:	DESCRIPTION:	DATE:
B	TENDER	24/02/2025

ELECTRICAL DESIGN GROUP BRISBANE
PTY LTD
ACN 092 710 793

TRADING AS:
ELECTRICAL DESIGN GROUP

THE COPYRIGHT OF THIS DRAWING
REMAINS THE PROPERTY OF THE
ELECTRICAL DESIGN GROUP.

USE FIGURED DIMENSIONS
IN PREFERENCE TO SCALE.

ALL DIMENSIONS TO BE
VERIFIED ONSITE.

CULVERT INSPECTION REQUIRED BEFORE TRANSFORMER IS DELIVERED
- 5 BUSINESS DAYS PRIOR NOTICE NEEDED.
CONTACT _____ PH: _____ EMAIL: _____

TRANSFORMER WILL NOT BE ENERGISED UNTIL ALL REQUIREMENTS ARE MET.

ELECTRICAL DESIGN GROUP
ELECTRICAL BUILDING SERVICES CONSULTANTS
BRISBANE GOLD COAST

P.O.Box 15, Sherwood Q.4075
Phone: (07) 3278 4375
Email: brisbane@edg.net.au
Web: www.edg.net.au

PROJECT:
CURRUMBIN WILDLIFE SANCTUARY
SUPPLY UPGRADE

28 TOMEWIN STREET, CURRUMBIN, QUEENSLAND

DRAWING:
ELECTRICAL SERVICES
GENERATOR & DB-T SWITCHROOM PLANS

SCALE:	AT	PROJECT NO:	DRAWING NO:	REVISION:
1:50	A1	C3480a	E03	B