LEGEND

- ELECTRICAL SERVICES SWITCHBOARD.
- SWITCHBOARD / CONTROL PANEL NOT PROVIDED AS PART OF THE ELECTRICAL SUBCONTRACT.
- SINGLE POWER OUTLET.
- DOUBLE POWER OUTLET.
- SPECIAL PURPOSE POWER OUTLET.
- SINGLE PHASE ISOLATOR.
- THREE PHASE ISOLATOR.
- TWO-WAY LIGHT SWITCH.
- SPx — LIGHTING CONTROL SWITCH PANEL, TYPEx.
- CIRCUIT LINE.
- SWITCH LINE.
- DB-x - Py — POWER CIRCUIT DESIGNATION. DENOTES DB AND CIRCUIT.
- ELECTRICAL EQUIPMENT AS NOTED.
- BM — BLIND MOTOR.
- BC — BLIND CONTROL STATION.
- SALTO CAT-6 OUTLET.
- RJ45 COMMUNICATIONS OUTLET.
- RK — TELEPHONE HANDSET RECESSED COMMUNICATIONS OUTLET.
- H — HDMI OUTLET / CONNECTION.
- JP — JOINING PANEL, WALL RECESSED.
- TV TO SOUND HOUSE INTERFACE.
- SH — SOUND HOUSE, WALL RECESSED.
- PA MULTI-TAP CONE SPEAKER.
- DRQ RECESSED SPEAKER.
- FIRE EVACUATION SPEAKER.
- FIP — FIRE INDICATOR PANEL.
- MANUAL CALL POINT.
- SMOKE DETECTOR.
- CONCEALED SPACE SMOKE DETECTOR.
- SUS — BLACK SMOKE DETECTOR, MOUNTED ON A BLACK CAN.
- REFER TO DETAIL NOTED FOR THE AREA SHOWN HATCHED. ADDITIONAL OUTLETS & FITTINGS MAY BE SHOWN ON DETAIL.
- SC — TV SCREEN (SC) OUTLETS MOUNTED AS PER (SC) DETAIL.

LEGEND

- E1 — E1: GENERAL RECESSED LED EMERGENCY LIGHT.
- E2 — E2: GENERAL BLACK CAN LED EMERGENCY LIGHT.
- E3 — E3: EXISTING EMERGENCY LIGHT RELOCATED AS SHOWN.
- EX — EX: EMERGENCY LED EXIT LIGHT.
- L1 — L1: EXISTING RELOCATED 600 x 600 LAY-IN LED FLAT PANEL.
- L2 — L2: 600 x 600 PLASTERBOARD RECESSED LED FLAT PANEL.
- L3 — L3: 28W RECESSED DOWNLIGHT.
- L4 — L4: 22W RECESSED DOWNLIGHT.
- L5 — L5: 28W BLACK CAN DOWNLIGHT.
- L6 — L6: SUSPENDED EXTRUSION LIGHT.

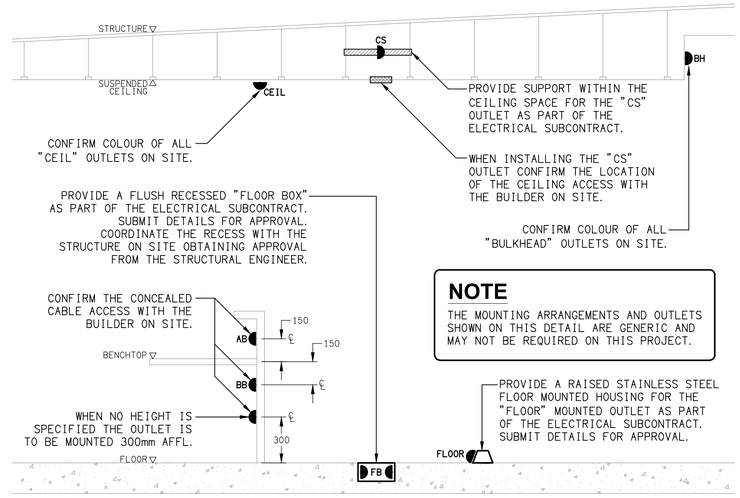

NOTE

THE MOUNTING ARRANGEMENTS AND OUTLETS SHOWN ON THIS DETAIL ARE GENERIC AND MAY NOT BE REQUIRED ON THIS PROJECT.

DETAIL

TYPICAL OUTLET MOUNTINGS

NOT TO SCALE

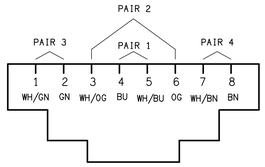

SCHEMATIC

RJ45 PINOUT CONFIGURATION

NOT TO SCALE

REV:	DESCRIPTION:	DATE:
D	CONSTRUCTION	05/11/2025

ELECTRICAL DESIGN GROUP BRISBANE PTY LTD
ACN 092 710 793

TRADING AS:
ELECTRICAL DESIGN GROUP

THE COPYRIGHT OF THIS DRAWING REMAINS THE PROPERTY OF THE ELECTRICAL DESIGN GROUP.

USE FIGURED DIMENSIONS IN PREFERENCE TO SCALE.

ALL DIMENSIONS TO BE VERIFIED ONSITE.

ELECTRICAL DESIGN GROUP

ELECTRICAL BUILDING SERVICES CONSULTANTS

BRISBANE GOLD COAST

P.O.Box 15, Sherwood Q.4075
Phone: (07) 3278 4375
Email: brisbane@edg.net.au
Web: www.edg.net.au

PROJECT:
STUARTHOLME SCHOOL
INNOVATION CENTRE REFURBISHMENT

365 BIRDWOOD TERRACE, TOOWONG, QUEENSLAND

DRAWING:
ELECTRICAL SERVICES
LEGEND & DETAILS

SCALE: NOT TO SCALE AT A1

PROJECT NO:	DRAWING NO:	REVISION:
C3581a	E01	D