THE COPYRIGHT OF THIS DRAWING REMAINS THE PROPERTY OF THE ELECTRICAL DESIGN GROUP.

USE FIGURED DIMENSIONS IN PREFERENCE TO SCALE.

ALL DIMENSIONS TO BE VERIFIED ONSITE.

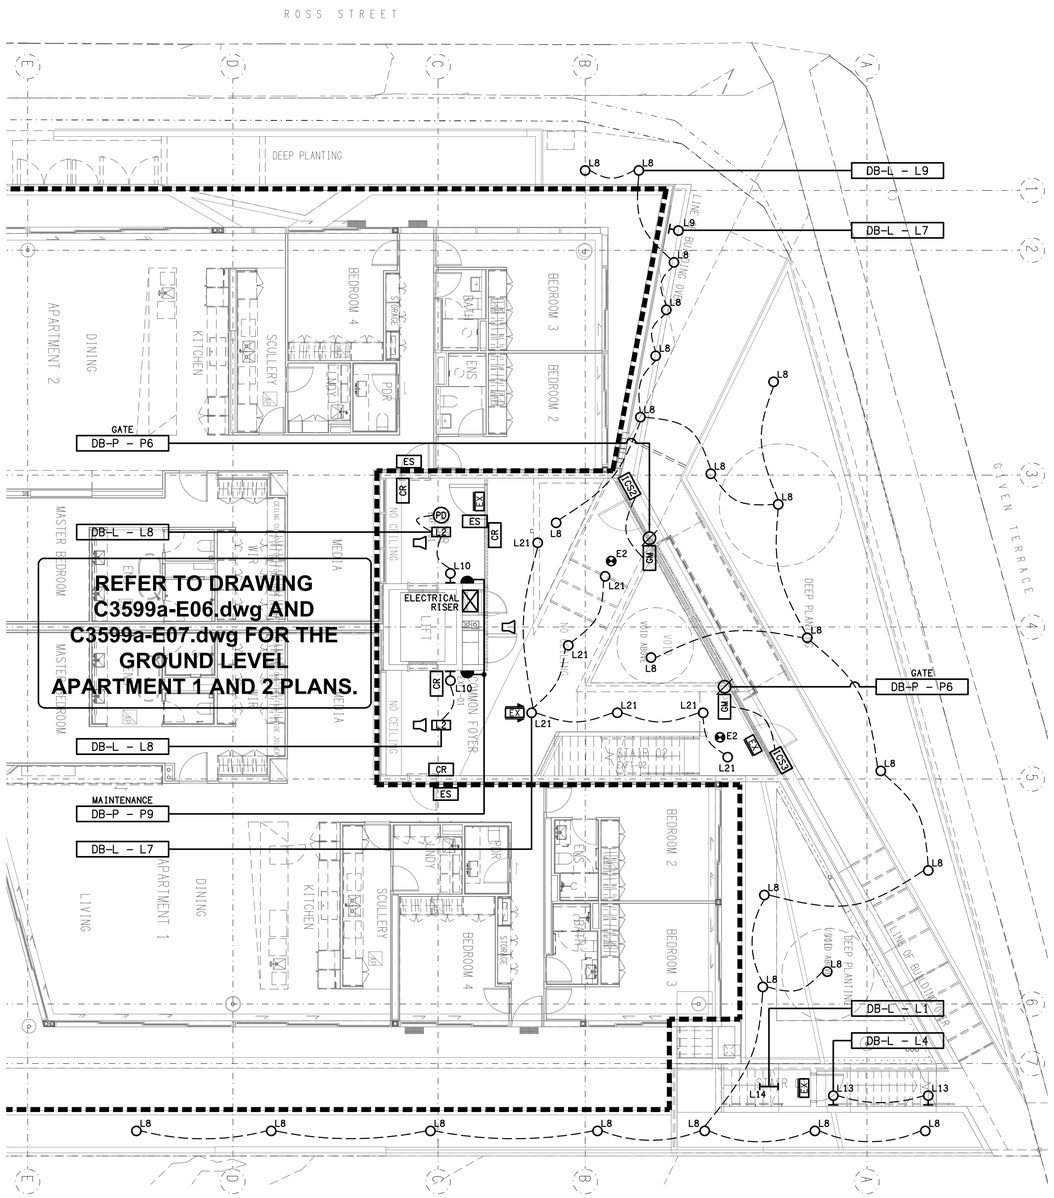

GROUND LEVEL

COMMUNAL SERVICES PLAN

SCALE 1: 100

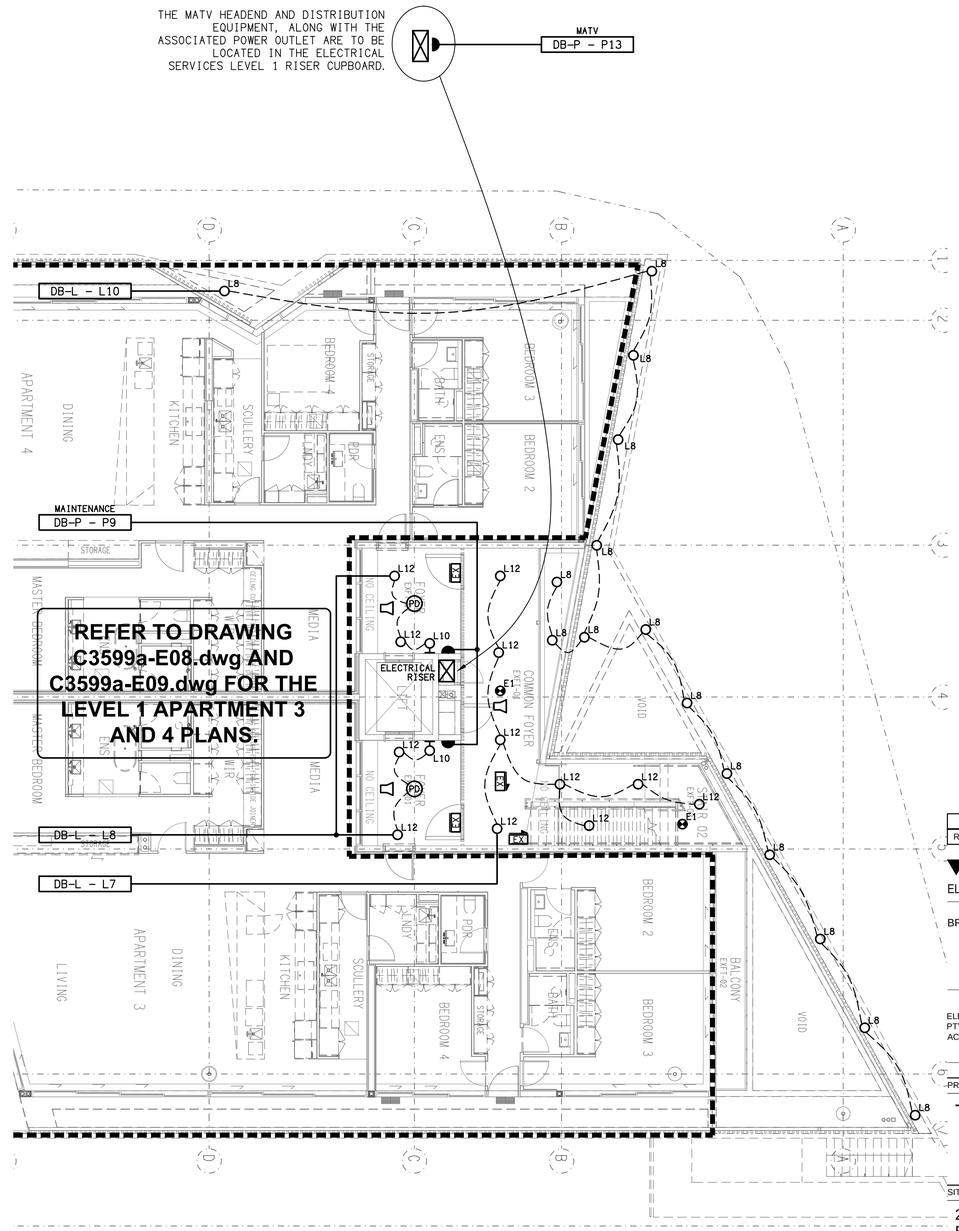

LEVEL 1

COMMUNAL SERVICES PLAN

SCALE 1: 100

REV:	DESCRIPTION:	DATE:
B	TENDER	26/02/2026

ELECTRICAL DESIGN GROUP
ELECTRICAL BUILDING SERVICES CONSULTANTS

BRISBANE:
P.O. Box 15 Sherwood Qld 4075
Phone: (07) 3278 4375
Email: brisbane@edg.net.au
Web: www.edg.net.au

ELECTRICAL DESIGN GROUP BRISBANE PTY LTD
ACN 092 710 793

TRADING AS: ELECTRICAL DESIGN GROUP

PROJECT:

TI-TREE COLLECTIVE

SITE ADDRESS:

294-298 GIVEN TERRACE, PADDINGTON
BRISBANE, QUEENSLAND

SCALE: 1:100 AT

SHEET SIZE: A1

DRAWING TITLE:

ELECTRICAL SERVICES
GROUND & LEVEL 1
COMMUNAL SERVICES

PROJECT NO:	DRAWING NO:	REVISION:
C3599a	E05	B