NOTE:
REFER TO DRAWING C3637a-E06.dwg FOR THE ADDITIONAL JOINERY & WALL LIGHTING PLAN.

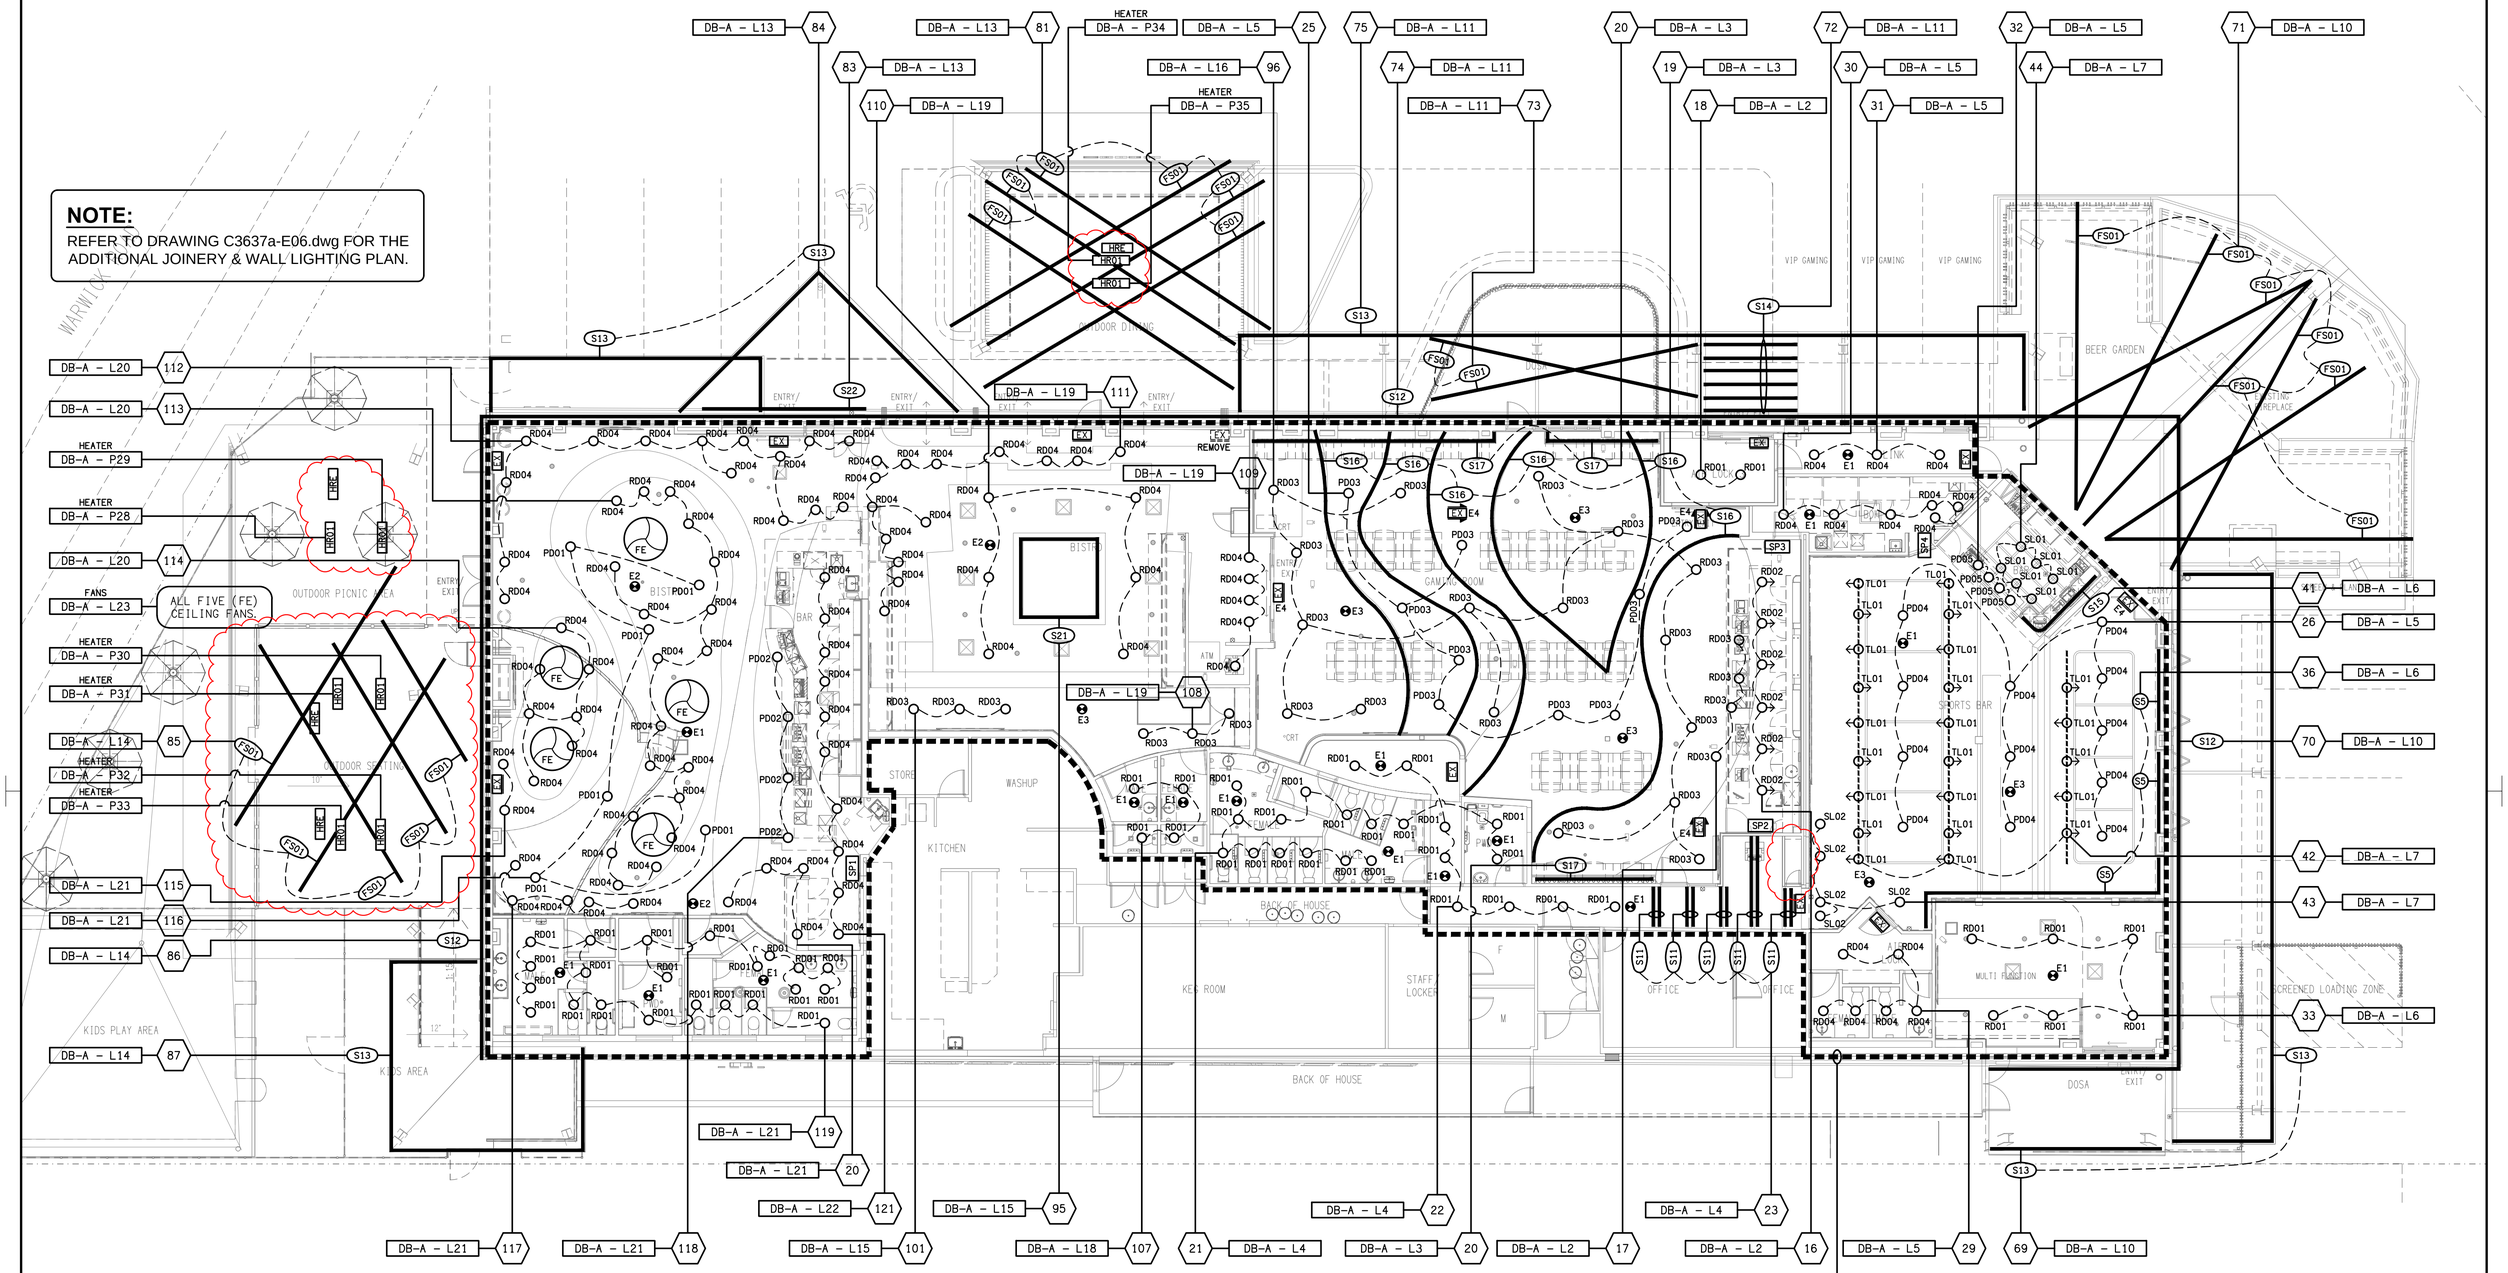

ELECTRICAL CEILING SERVICES WITHIN THIS AREA ARE TO BE REMOVED, UNLESS NOTED OTHERWISE.

REV:	DESCRIPTION:	DATE:
C	CONSTRUCTION	23/02/2026

ELECTRICAL DESIGN GROUP BRISBANE
PTY LTD
ACN 092 710 793

TRADING AS:
ELECTRICAL DESIGN GROUP

THE COPYRIGHT OF THIS DRAWING REMAINS THE PROPERTY OF THE ELECTRICAL DESIGN GROUP.

USE FIGURED DIMENSIONS IN PREFERENCE TO SCALE.

ALL DIMENSIONS TO BE VERIFIED ONSITE.

ELECTRICAL DESIGN GROUP
ELECTRICAL BUILDING SERVICES CONSULTANTS
BRISBANE GOLD COAST

P.O.Box 15, Sherwood Q.4075
Phone: (07) 3278 4375
Email: brisbane@edg.net.au
Web: www.edg.net.au

PROJECT:
YAMANTO TAVERN

502-510 WARWICK ROAD, YAMANTO, QUEENSLAND

DRAWING:
ELECTRICAL SERVICES
REFLECTED CEILING PLAN

SCALE: 1:100 AT A1

PROJECT NO: **C3637a**
DRAWING NO: **E05**
REVISION: **C**