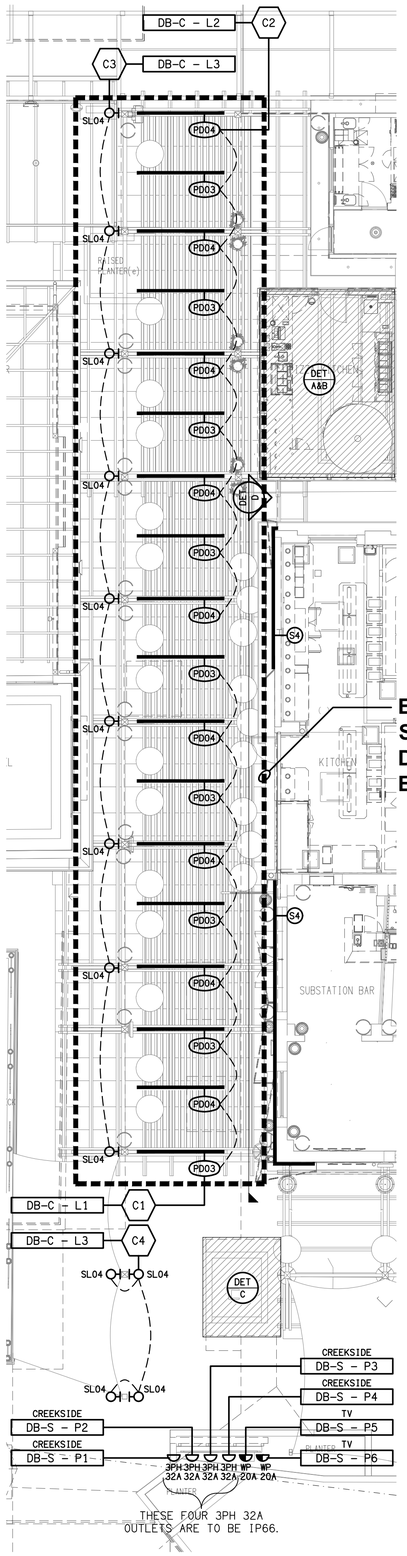

EXISTING ELECTRICAL SERVICES WITHIN THIS DASH LINED AREA TO BE REMOVED.

ZONE G

LANEWAY PLAN

SCALE 1: 100

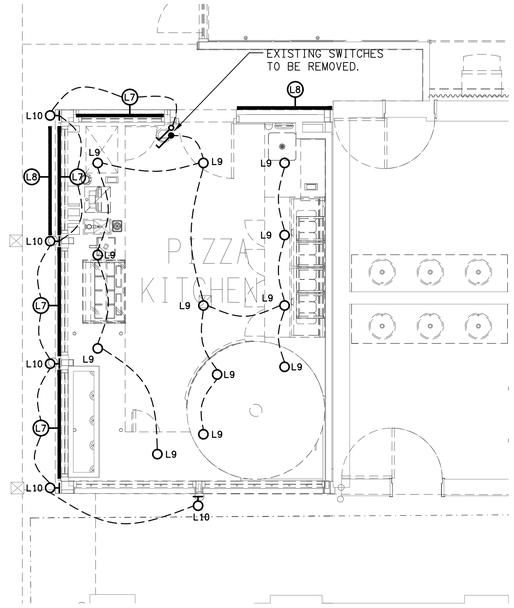

DETAIL A

EXISTING PIZZA BAR PLAN

SCALE 1: 50

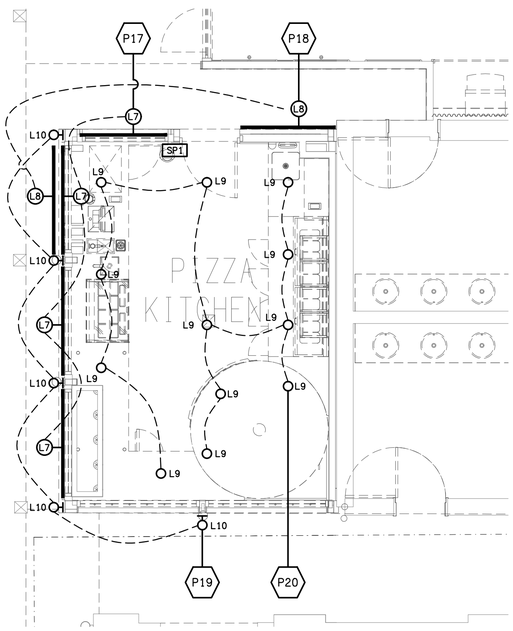

DETAIL B

PROPOSED PIZZA BAR PLAN

SCALE 1: 50

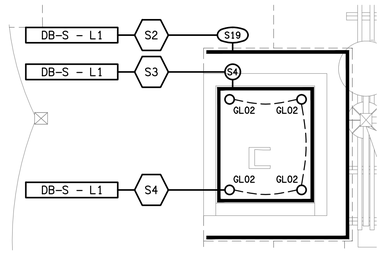

DETAIL C

LOW LEVEL PLANTER LIGHTING PLAN

SCALE 1: 50

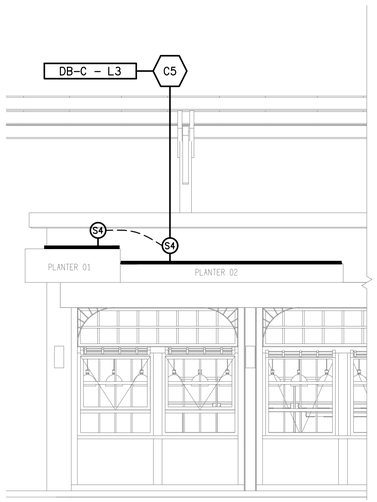

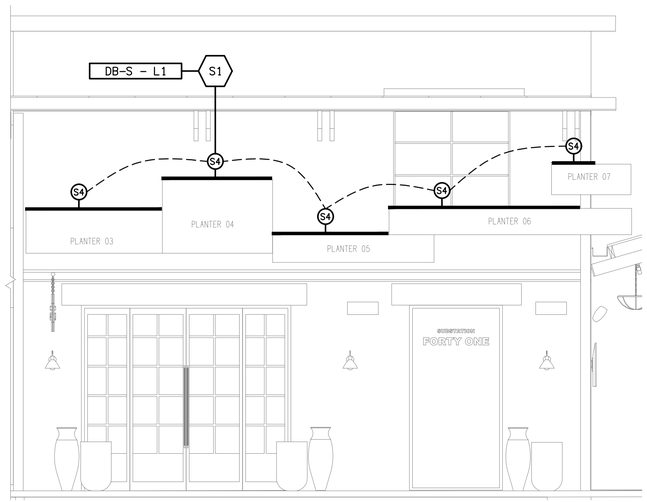

DETAIL D

HIGH LEVEL PLANTER LIGHTING ELEVATION

SCALE 1: 50

REV:	DESCRIPTION:	DATE:
B	TENDER	23/02/2026

ELECTRICAL DESIGN GROUP BRISBANE PTY LTD
ACN 092 710 793

TRADING AS:
ELECTRICAL DESIGN GROUP

THE COPYRIGHT OF THIS DRAWING REMAINS THE PROPERTY OF THE ELECTRICAL DESIGN GROUP.

USE FIGURED DIMENSIONS IN PREFERENCE TO SCALE.

ALL DIMENSIONS TO BE VERIFIED ONSITE.

ELECTRICAL DESIGN GROUP
ELECTRICAL BUILDING SERVICES CONSULTANTS
BRISBANE GOLD COAST
P.O.Box 15, Sherwood Q.4075
Phone: (07) 3278 4375
Email: brisbane@edg.net.au
Web: www.edg.net.au

PROJECT:
BREAKFAST CREEK HOTEL - STAGE 2

2 KINGSFORD SMITH DRIVE, ALBION, QUEENSLAND

DRAWING:
ELECTRICAL SERVICES
ZONE G
LANEWAY PLANS

SCALE: 1:100 & 1:50 AT A1

PROJECT NO: **C3674a**

DRAWING NO: **EG01**

REVISION: **B**