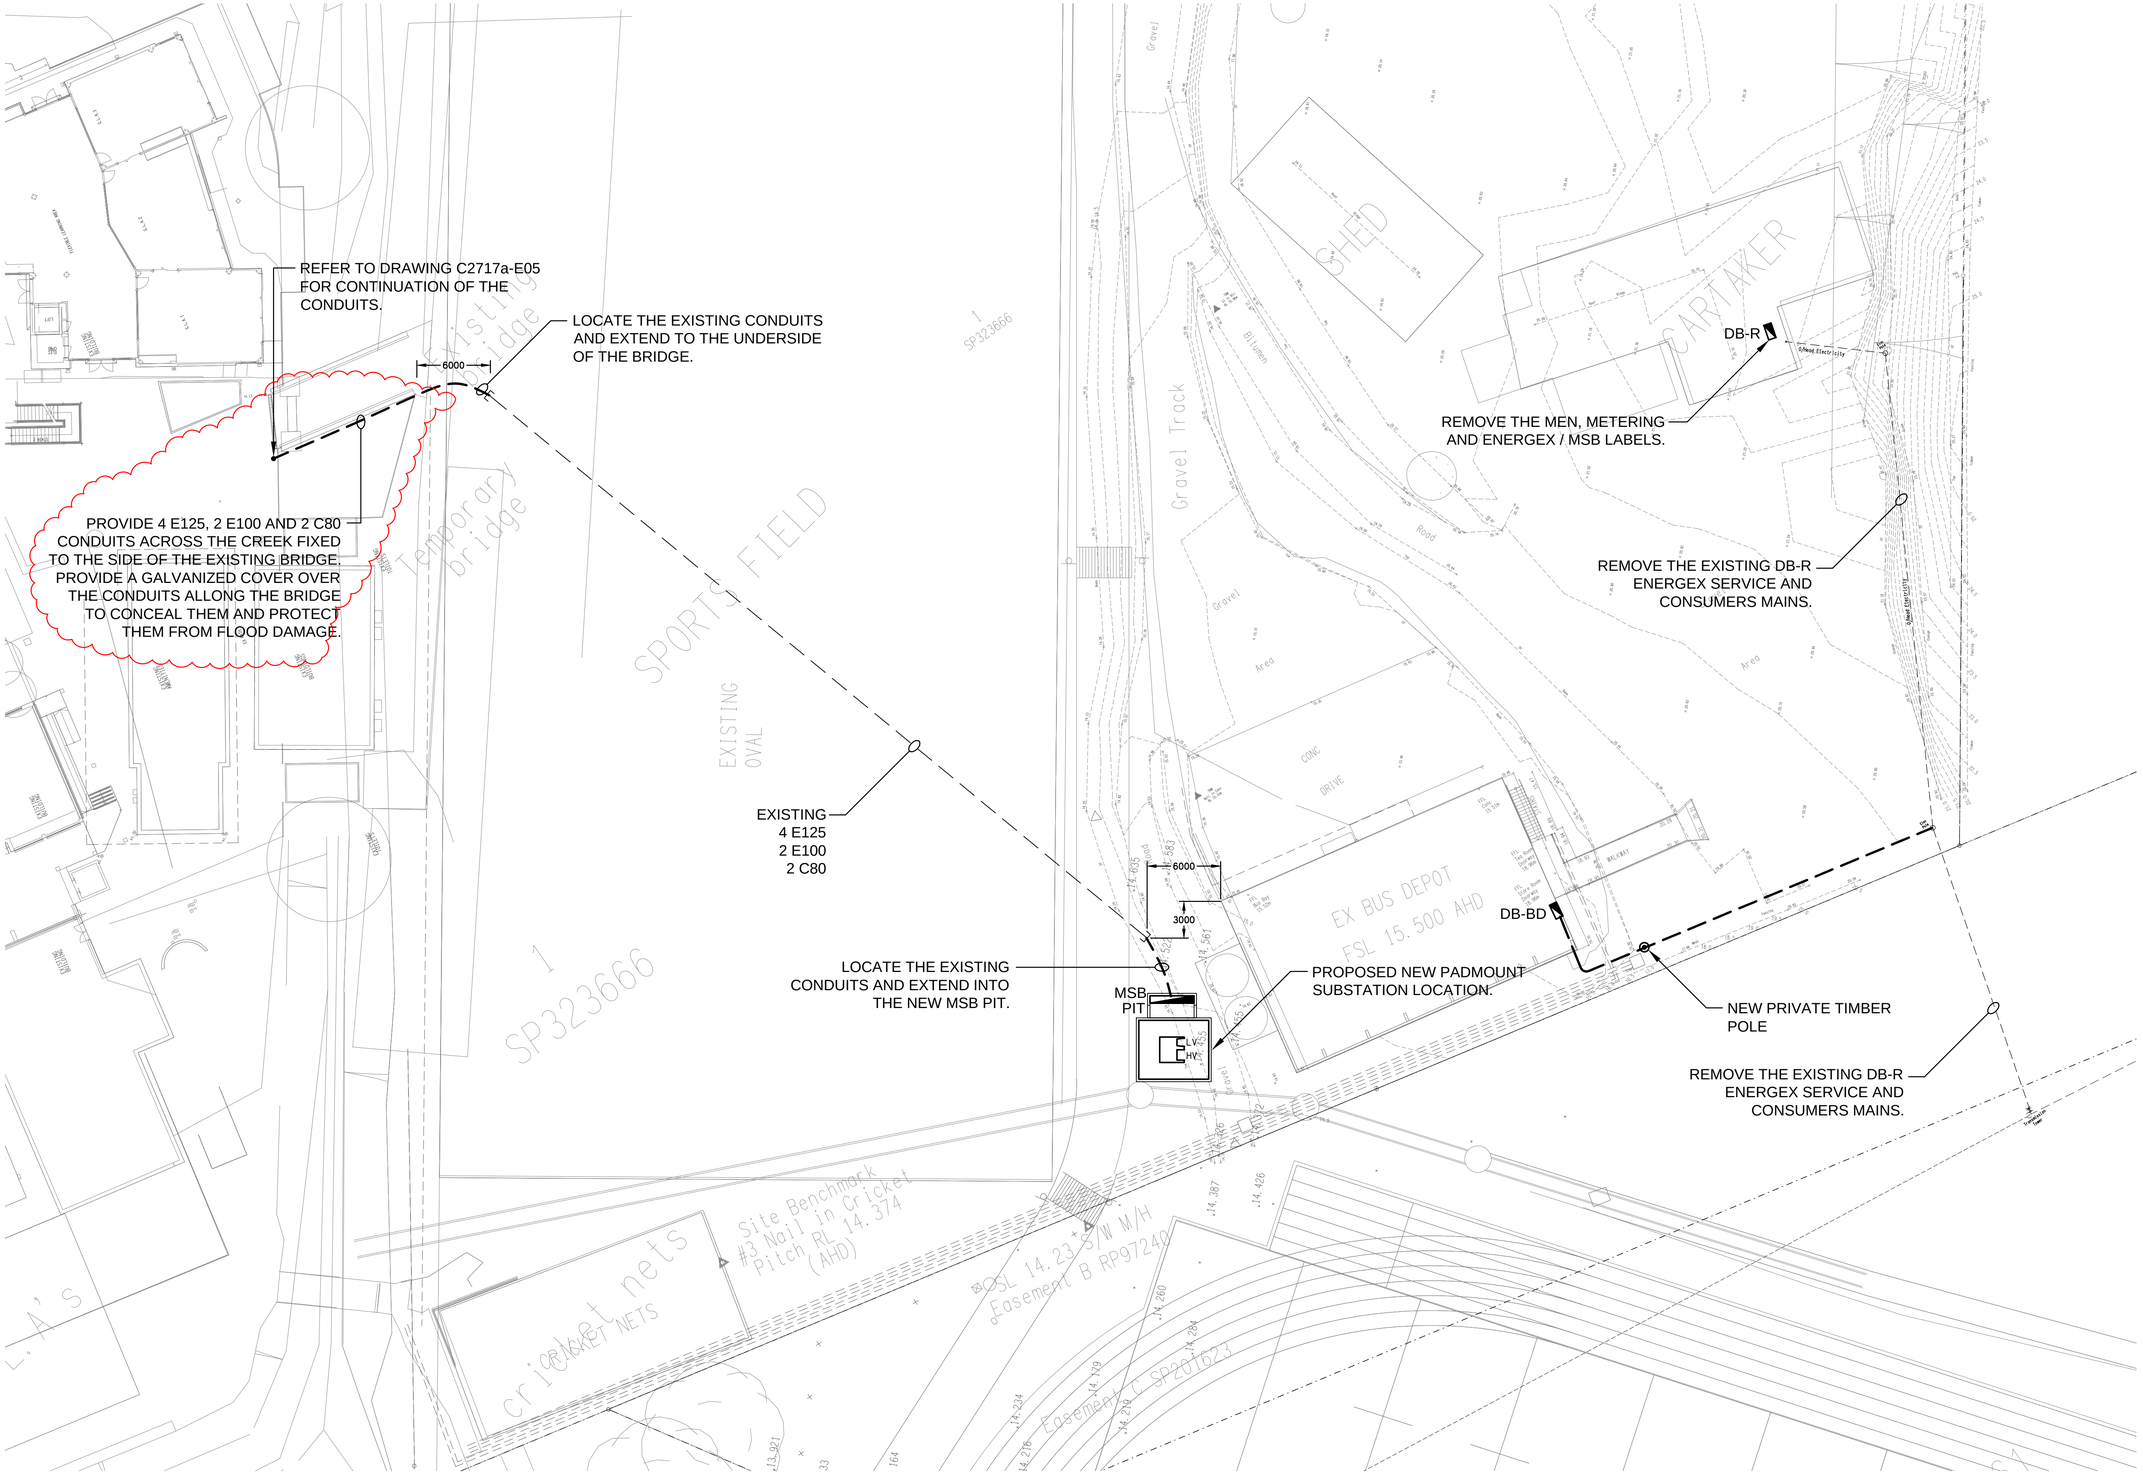

REV:	DESCRIPTION:	DATE:
C	CONSTRUCTION	24/09/2024

ELECTRICAL DESIGN GROUP BRISBANE PTY LTD
ACN 092 710 793

TRADING AS:
ELECTRICAL DESIGN GROUP

THE COPYRIGHT OF THIS DRAWING REMAINS THE PROPERTY OF THE ELECTRICAL DESIGN GROUP.

USE FIGURED DIMENSIONS IN PREFERENCE TO SCALE.

ALL DIMENSIONS TO BE VERIFIED ONSITE.

ELECTRICAL DESIGN GROUP
ELECTRICAL BUILDING SERVICES CONSULTANTS
BRISBANE GOLD COAST
P.O.Box 15, Sherwood Q.4075
Phone: (07) 3278 4375
Email: brisbane@edg.net.au
Web: www.edg.net.au

PROJECT:
KINGS CHRISTIAN COLLEGE - REEDY CREEK
GLAs & STUDENT SERVICES KCC49

68 GEMVALE ROAD, REEDY CREEK, QUEENSLAND

DRAWING:
ELECTRICAL SERVICES
EXISTING OVAL CONDUIT & CABLING PLAN

SCALE: 1:250 AT A1

PROJECT NO:	DRAWING NO:	REVISION:
C2717a	E14	C