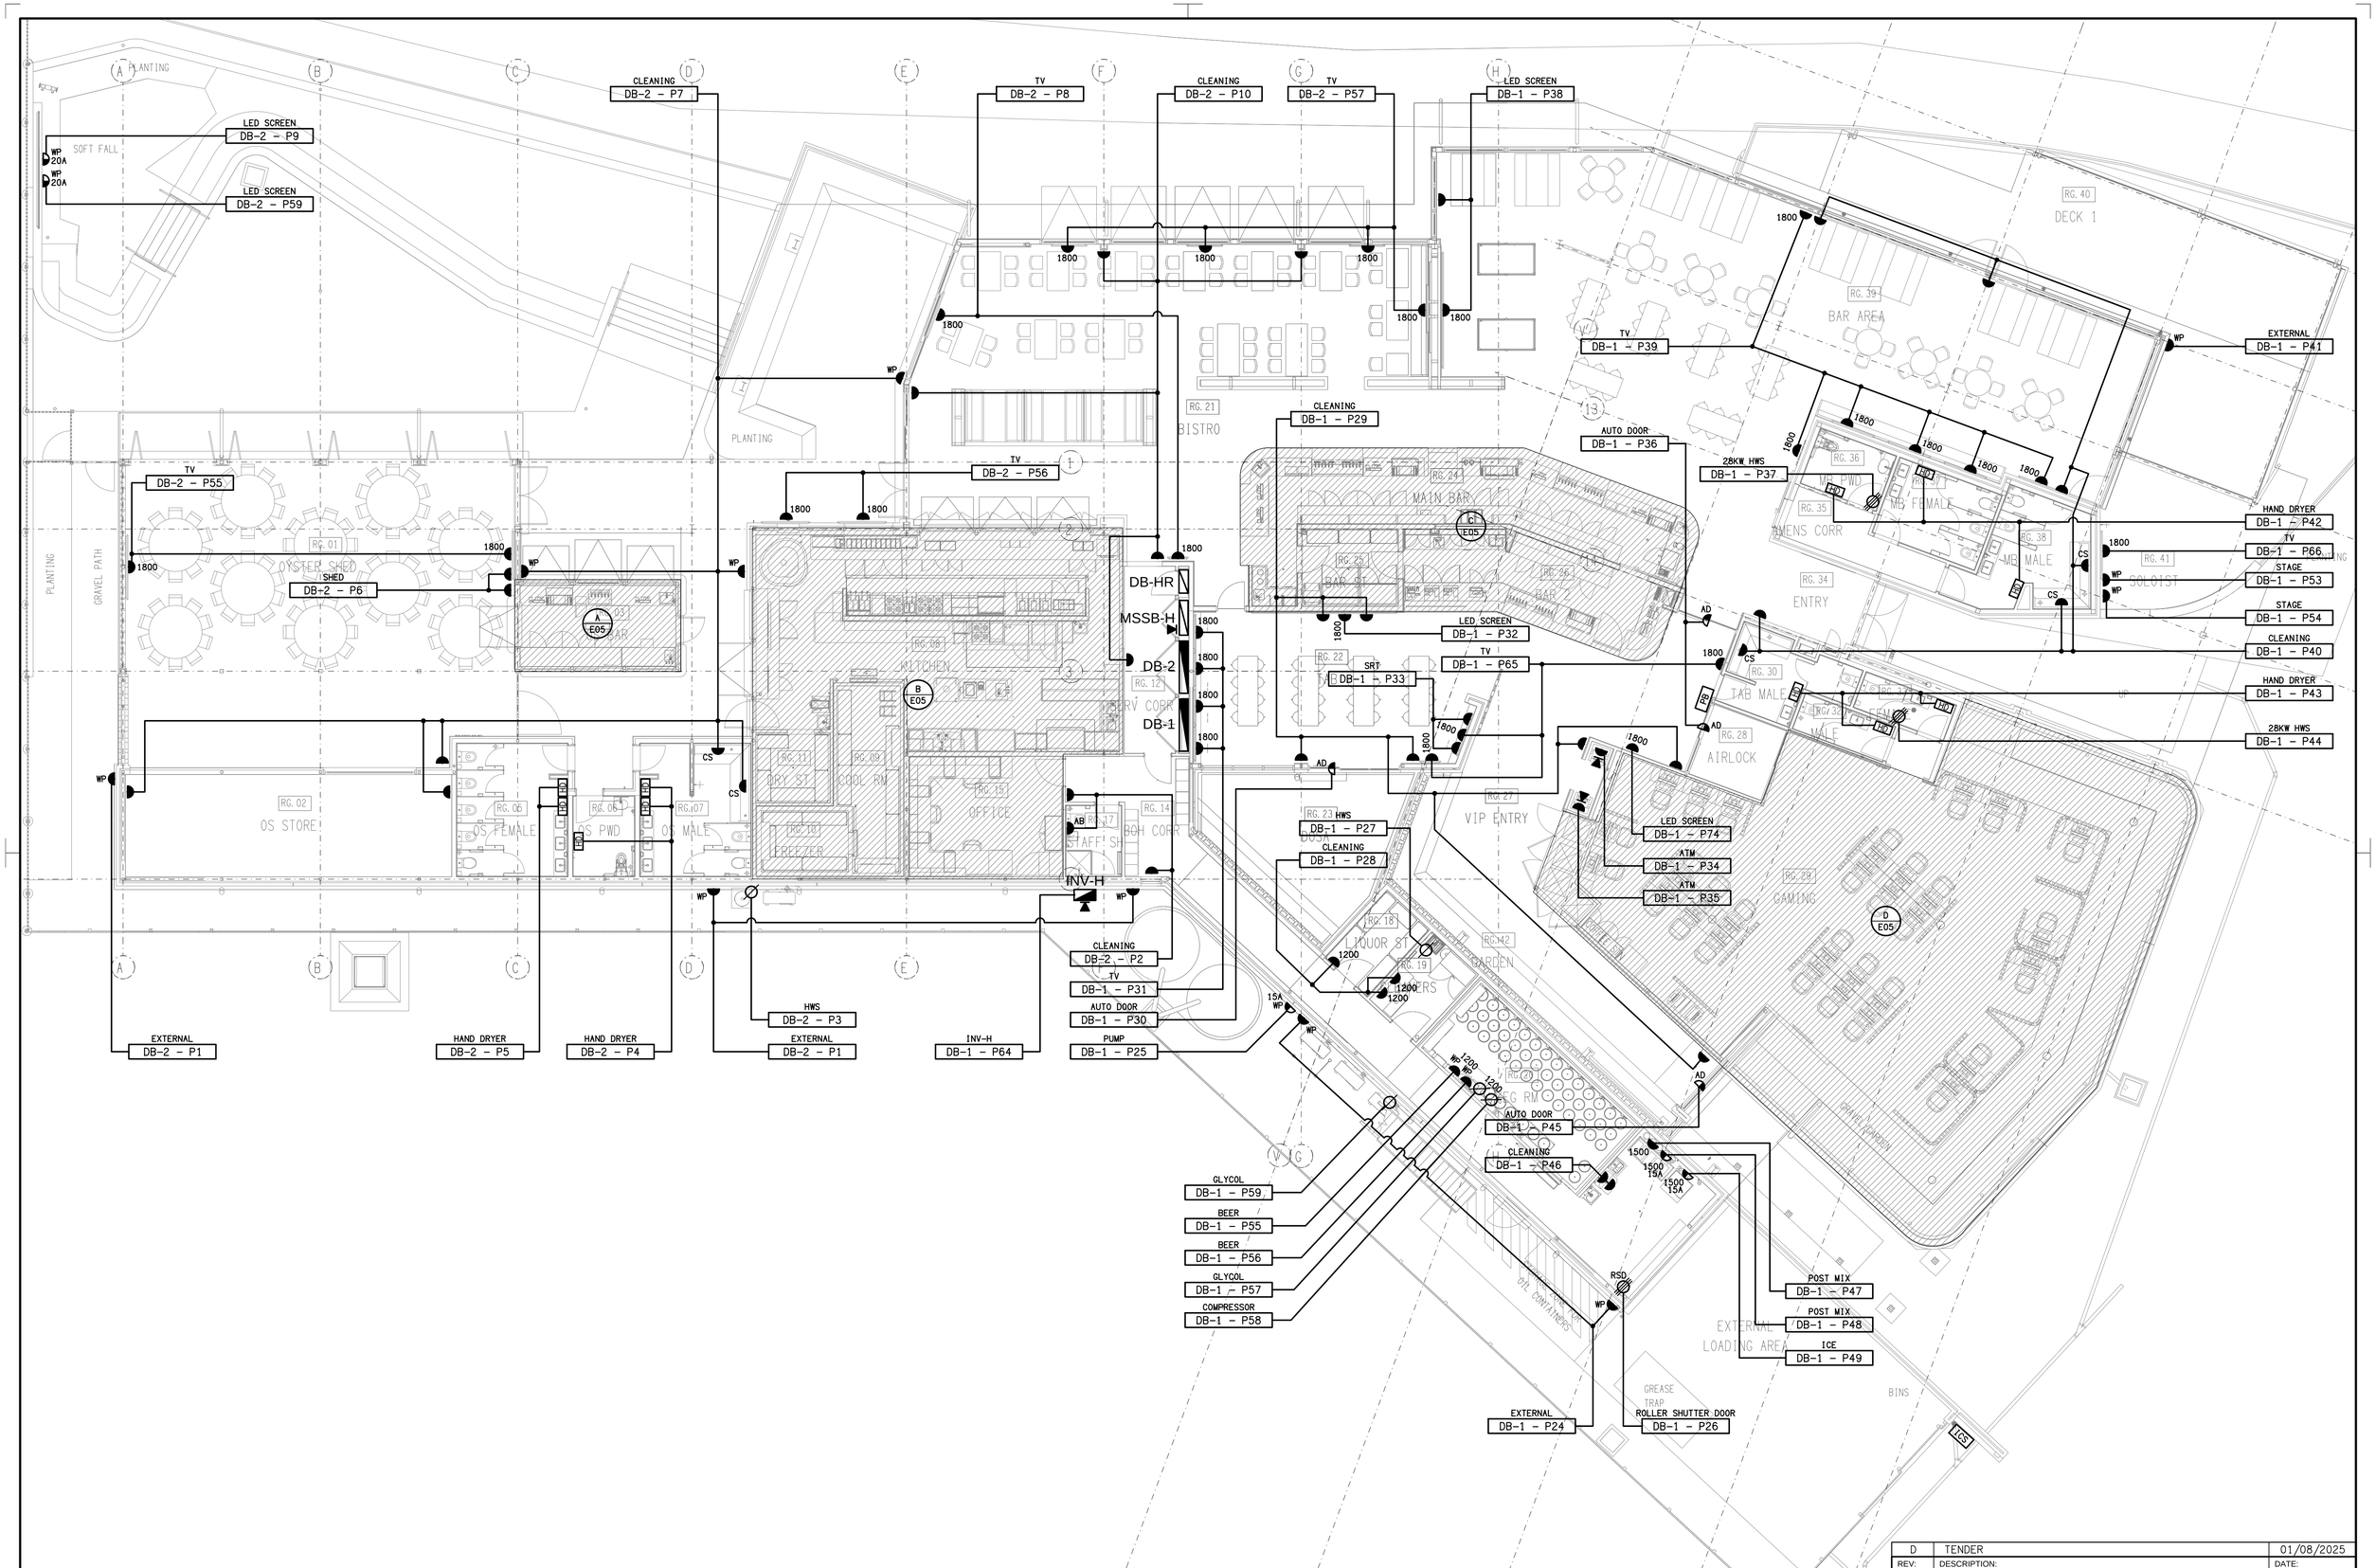

REV:	DESCRIPTION:	DATE:
D	TENDER	01/08/2025

ELECTRICAL DESIGN GROUP BRISBANE PTY LTD
ACN 092 710 793

TRADING AS:
ELECTRICAL DESIGN GROUP

THE COPYRIGHT OF THIS DRAWING REMAINS THE PROPERTY OF THE ELECTRICAL DESIGN GROUP.

USE FIGURED DIMENSIONS IN PREFERENCE TO SCALE.

ALL DIMENSIONS TO BE VERIFIED ONSITE.

ELECTRICAL DESIGN GROUP
ELECTRICAL BUILDING SERVICES CONSULTANTS
BRISBANE GOLD COAST

P.O.Box 15, Sherwood Q.4075
Phone: (07) 3278 4375
Email: brisbane@edg.net.au
Web: www.edg.net.au

PROJECT:
DRY DOCK ROAD HOTEL,
TWEED HEADS SOUTH

CORNER DOCK ROAD & FRASER DRIVE, NEW SOUTH WALES

DRAWING:
ELECTRICAL SERVICES
HOTEL FLOOR PLAN

SCALE:	PROJECT NO:	DRAWING NO:	REVISION:
1:100 AT A1	C2864a	E04	D