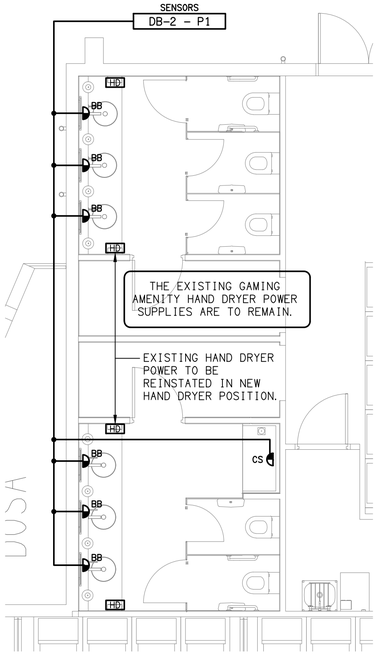

ZONE 4
GAMING AMENITIES FLOOR PLAN
SCALE 1:50

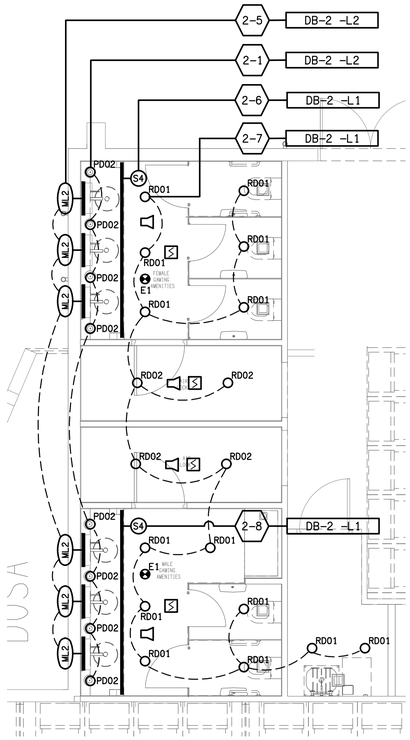

ZONE 4
GAMING AMENITIES REFLECTED CEILING PLAN
SCALE 1:50

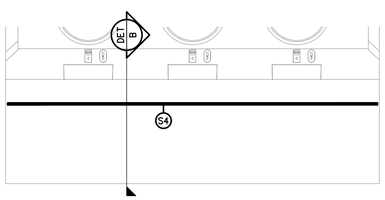

DETAIL A
TYPICAL VANITY BENCH ELEVATION
SCALE 1:25

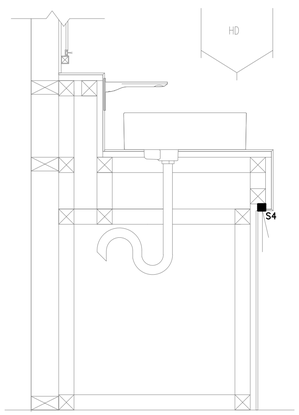

DETAIL B
TYPICAL VANITY SECTION
SCALE 1:10

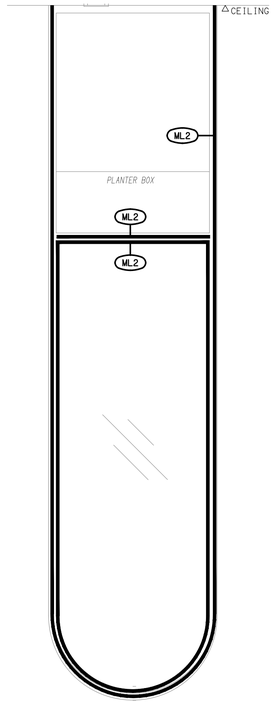

DETAIL C
TYPICAL MIRROR ELEVATION
SCALE 1:10

REV:	DESCRIPTION:	DATE:
A	CONSTRUCTION	20/05/2024

ELECTRICAL DESIGN GROUP BRISBANE PTY LTD
ACN 092 710 793

TRADING AS:
ELECTRICAL DESIGN GROUP

THE COPYRIGHT OF THIS DRAWING REMAINS THE PROPERTY OF THE ELECTRICAL DESIGN GROUP.

USE FIGURED DIMENSIONS IN PREFERENCE TO SCALE.

ALL DIMENSIONS TO BE VERIFIED ONSITE.

ELECTRICAL DESIGN GROUP
ELECTRICAL BUILDING SERVICES CONSULTANTS
BRISBANE GOLD COAST

P.O.Box 15, Sherwood Q.4075
Phone: (07) 3278 4375
Email: brisbane@edg.net.au
Web: www.edg.net.au

PROJECT:
THE LION RICHLANDS - MINOR PROJECTS

133 PINE ROAD, RICHLANDS

DRAWING:
ELECTRICAL SERVICES
ZONE 4 PLANS

SCALE: 1:50 AT A1

PROJECT NO:	DRAWING NO:	REVISION:
C3067a	E08	A