


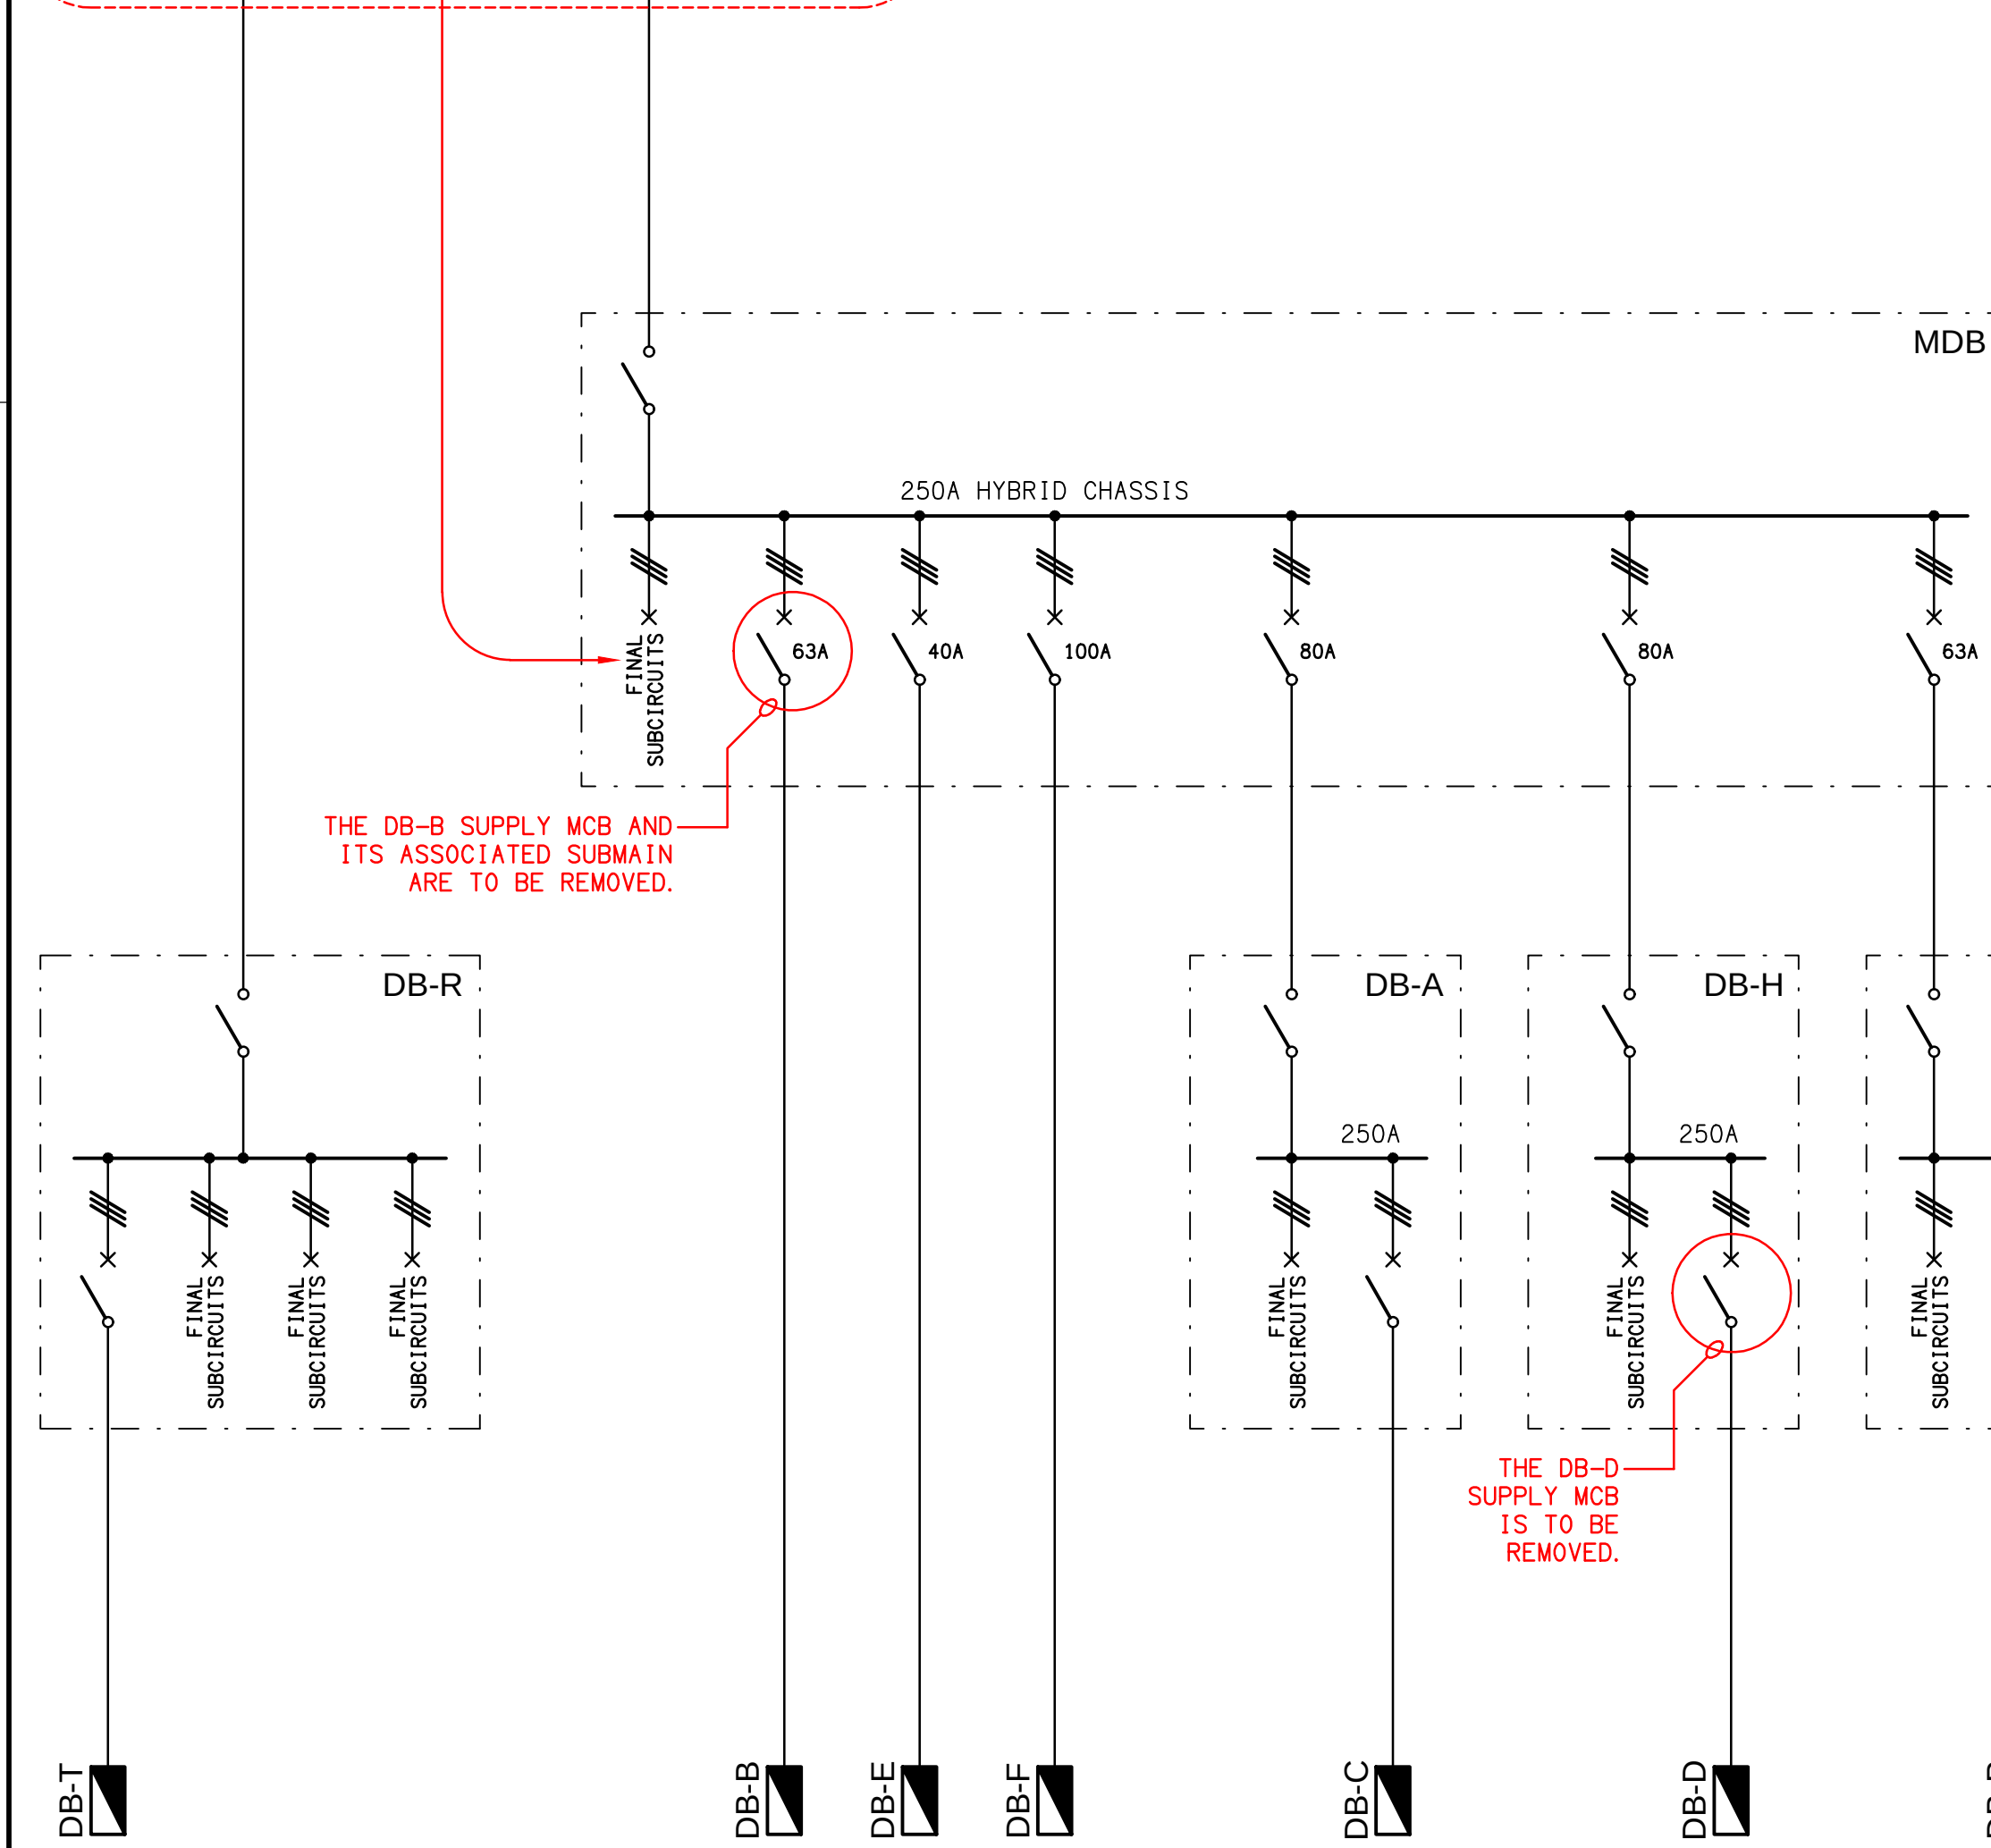

ELECTRICAL DESIGN GROUP BRISBANE PTY LTD ACN 092 710 793 TRADING AS: ELECTRICAL DESIGN GROUP	THE COPYRIGHT OF THIS DRAWING REMAINS THE PROPERTY OF THE ELECTRICAL DESIGN GROUP. USE FIGURED DIMENSIONS IN PREFERENCE TO SCALE. ALL DIMENSIONS TO BE VERIFIED ONSITE.
--	--



PROJECT:

OUR LADY'S COLLEGE, ANNERLEY

POWER SUPPLY UPGRADE

15 CHESTER ROAD, ANNERLEY

F	APPROVAL	08/10/2026	
REV.	DESCRIPTION:	DATE:	
DRAWING:			
ELECTRICAL SERVICES PROPOSED STAGE 1 POWER DISTRIBUTION SCHEMATICS			
SCALE:	PROJECT NO:	DRAWING NO:	REVISION:
NOT TO SCALE AT A1	C3219a	E02	F