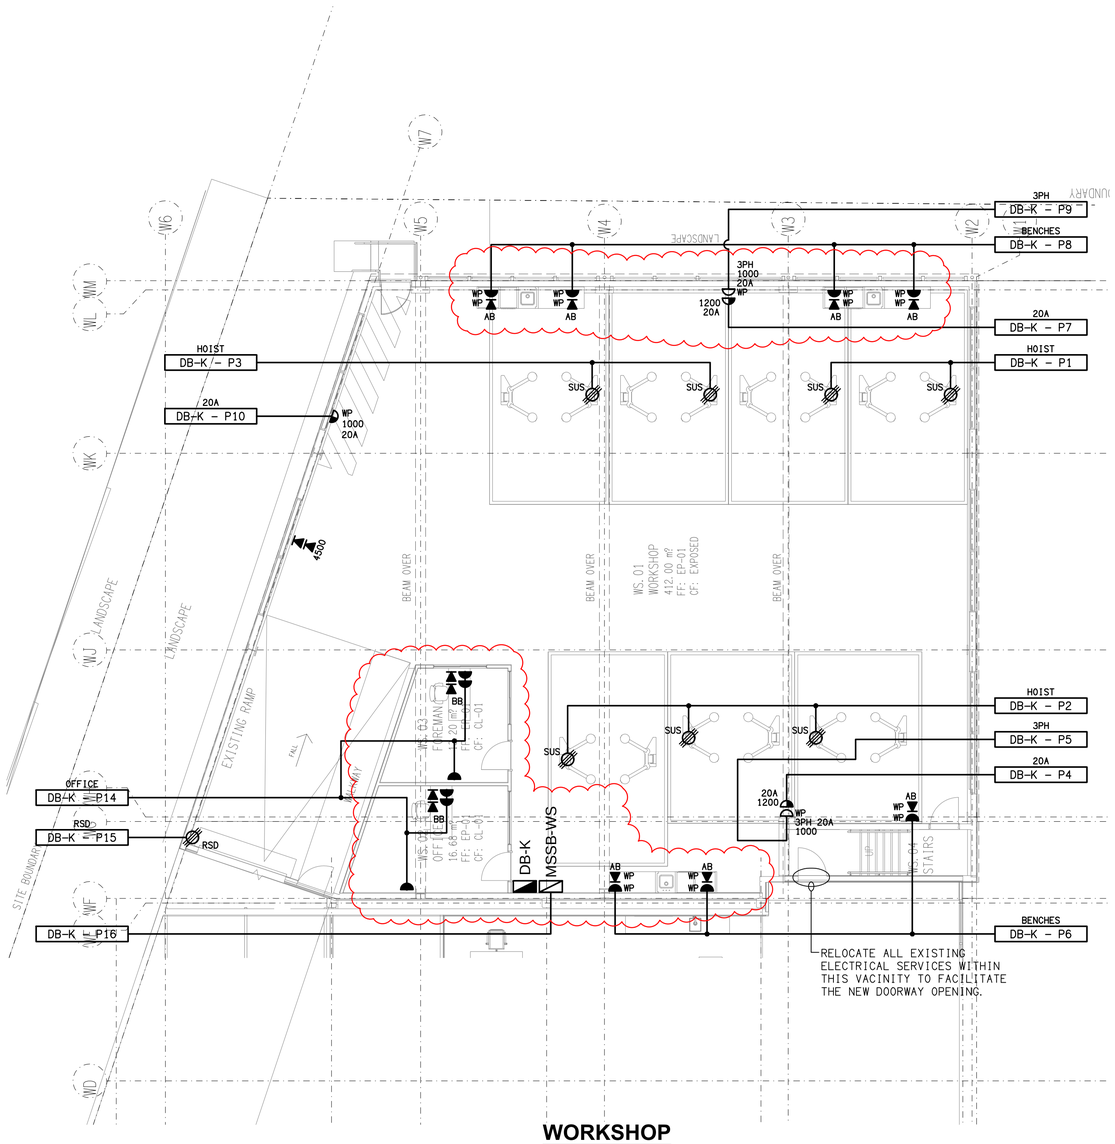

WORKSHOP

FLOOR PLAN

SCALE 1: 100

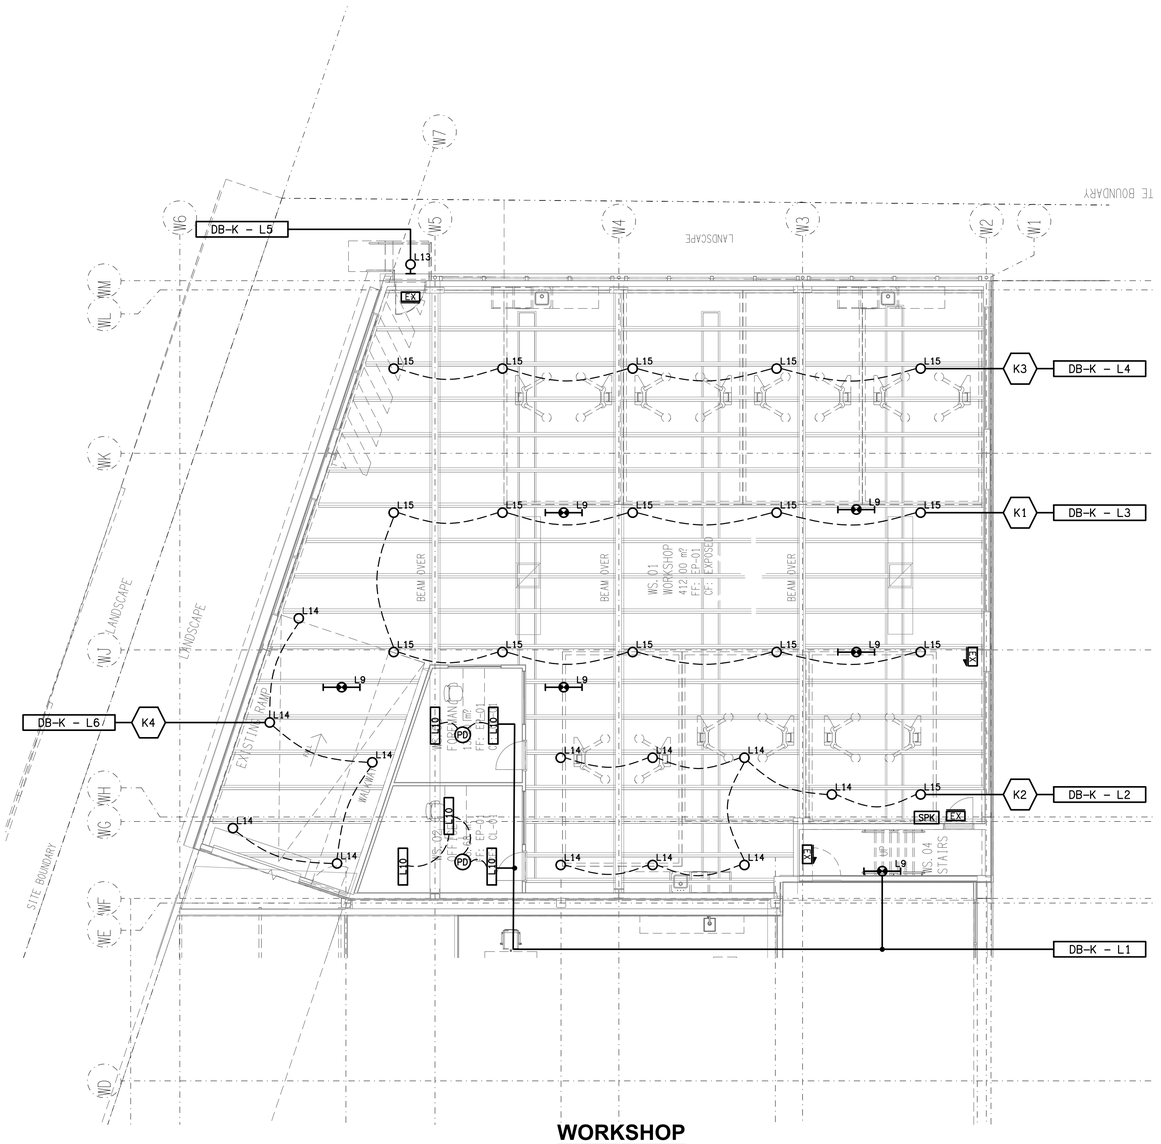

WORKSHOP

REFLECTED CEILING PLAN

SCALE 1: 100

REV:	DESCRIPTION:	DATE:
C	BUILDING APPROVAL	17/01/2025

ELECTRICAL DESIGN GROUP BRISBANE
PTY LTD
ACN 092 710 793

TRADING AS:
ELECTRICAL DESIGN GROUP

THE COPYRIGHT OF THIS DRAWING
REMAINS THE PROPERTY OF THE
ELECTRICAL DESIGN GROUP.

USE FIGURED DIMENSIONS
IN PREFERENCE TO SCALE.

ALL DIMENSIONS TO BE
VERIFIED ONSITE.

ELECTRICAL DESIGN GROUP
ELECTRICAL BUILDING SERVICES CONSULTANTS
BRISBANE GOLD COAST

P.O.Box 15, Sherwood Q.4075
Phone: (07) 3278 4375
Email: brisbane@edg.net.au
Web: www.edg.net.au

PROJECT:
TOOWONG KIA & MITSUBISHI

601 MILTON ROAD, TOOWONG

DRAWING:
ELECTRICAL SERVICES
GROUND LEVEL WORKSHOP
FLOOR PLAN & REFLECTED CEILING PLAN

SCALE:		PROJECT NO:	DRAWING NO:	REVISION:
1:100	AT A1	**C3227a**	**E06**	**C**