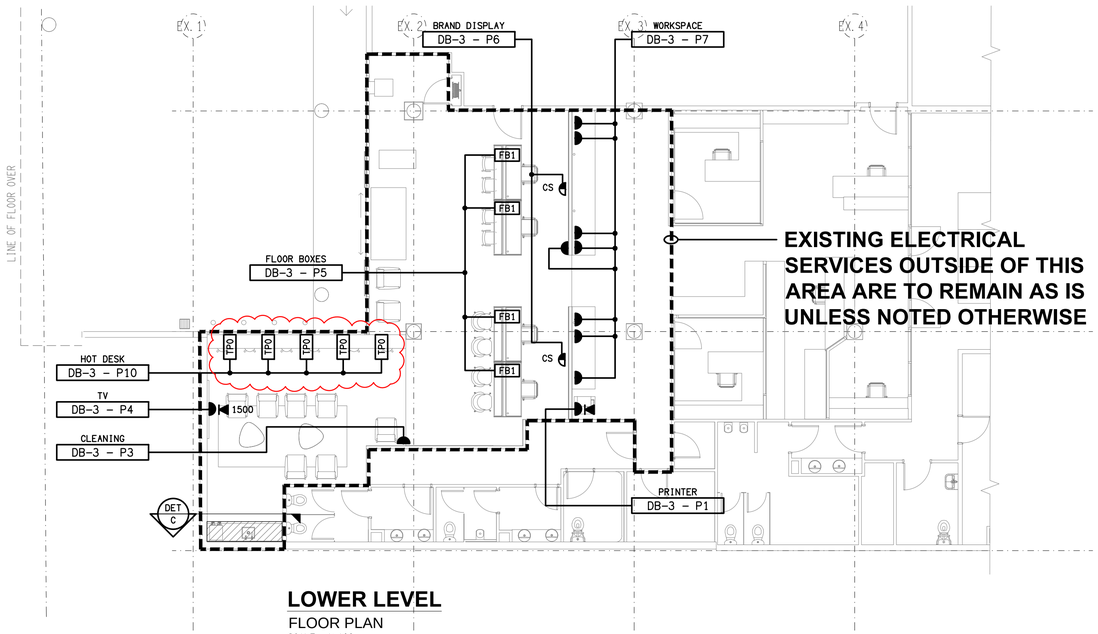

LOWER LEVEL
FLOOR PLAN
SCALE 1: 100

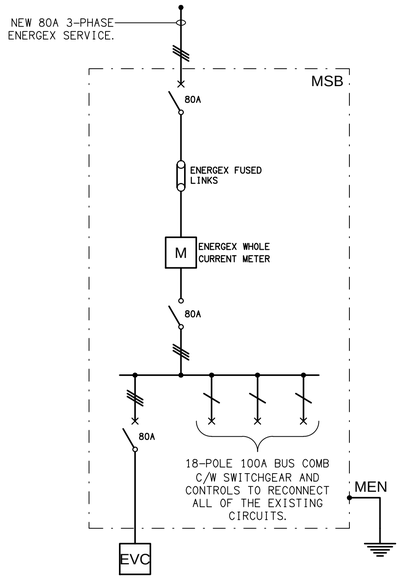

SCHEMATIC
MSB POWER ARANGEMENTS
NOT TO SCALE

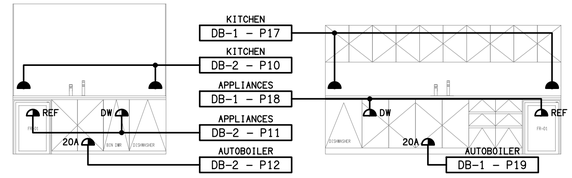

DETAIL A
KIA KITCHENETTE
SCALE 1: 50

DETAIL B
MITSUBISHI KITCHENETTE
SCALE 1: 50

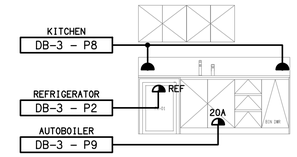

DETAIL C
SERVICE KITCHENETTE
SCALE 1: 50

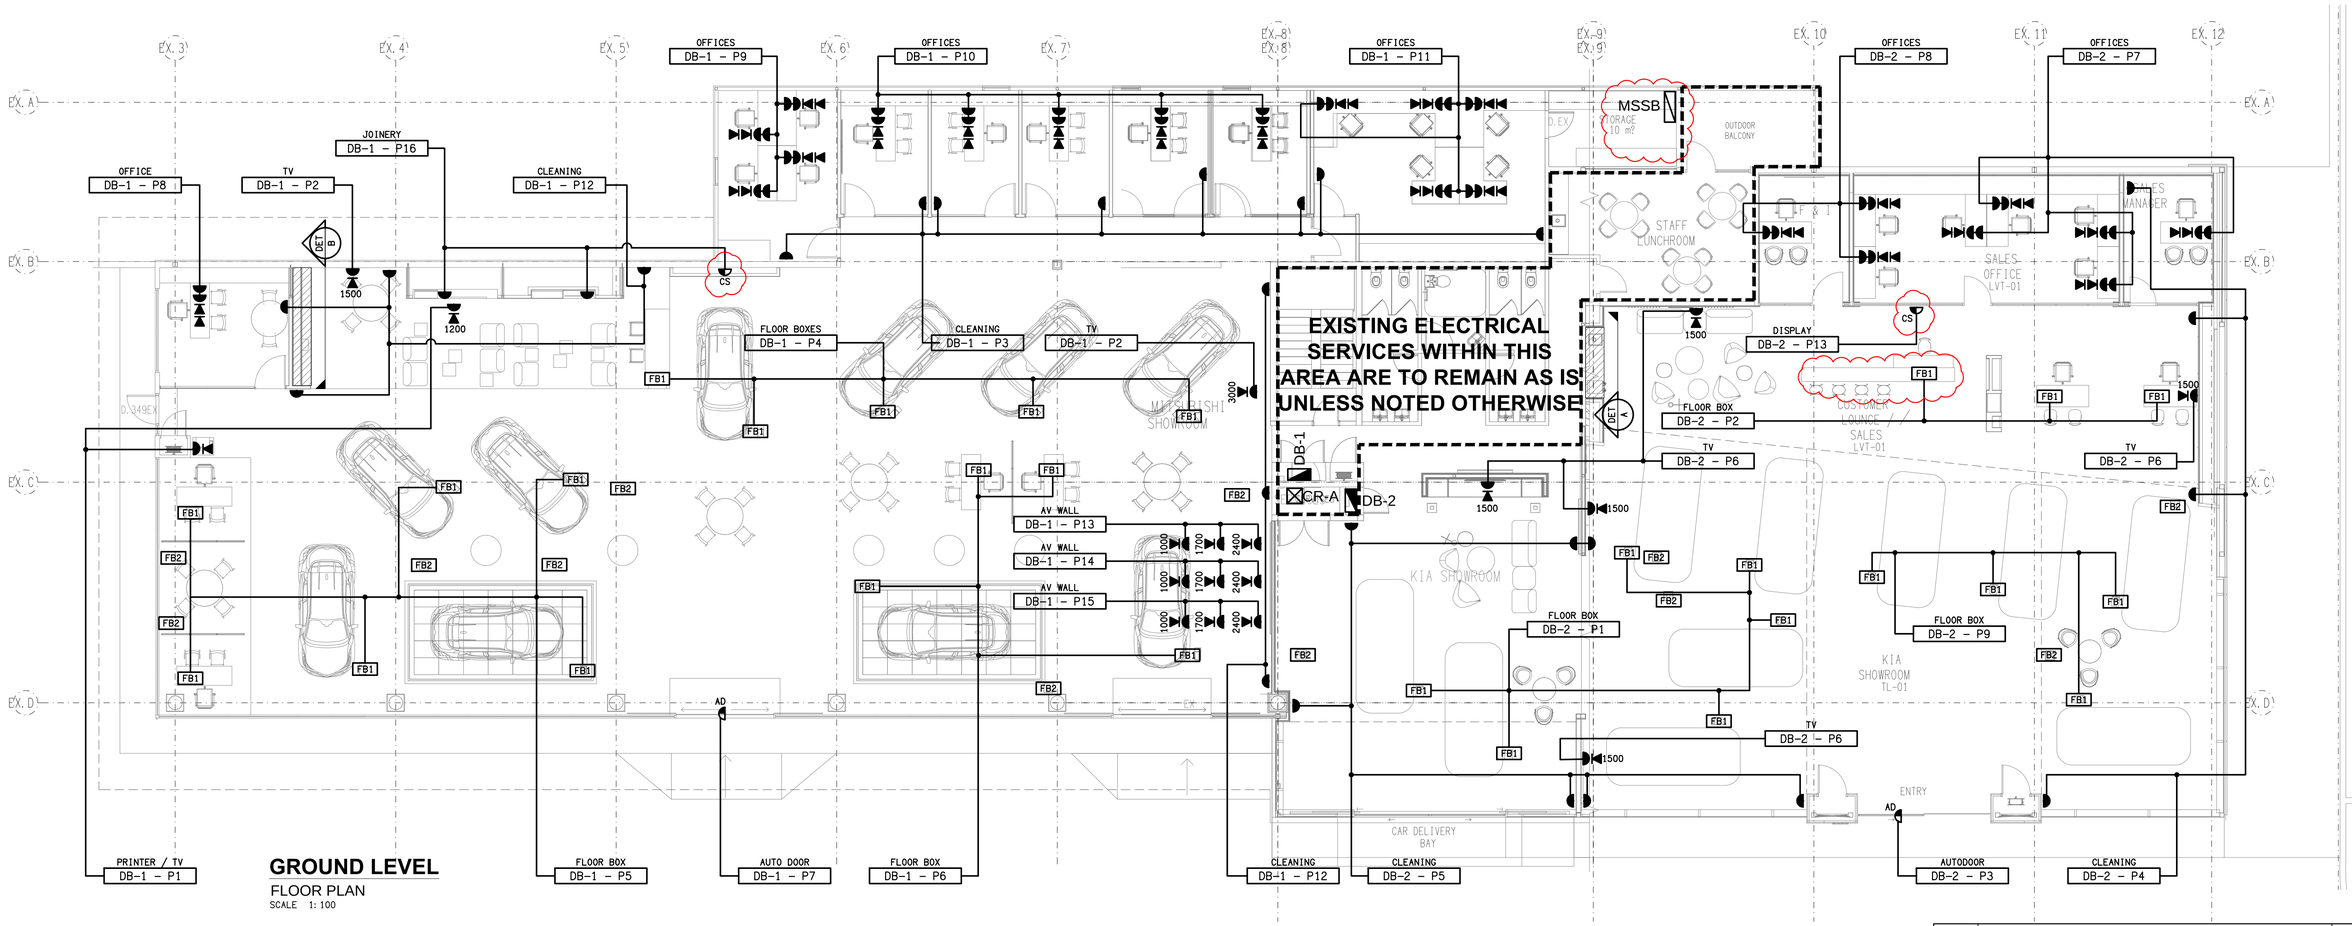

GROUND LEVEL
FLOOR PLAN
SCALE 1: 100

REV:	DESCRIPTION:	DATE:
C	TENDER	14/10/2024

ELECTRICAL DESIGN GROUP BRISBANE PTY LTD
ACN 092 710 793

TRADING AS:
ELECTRICAL DESIGN GROUP

THE COPYRIGHT OF THIS DRAWING REMAINS THE PROPERTY OF THE ELECTRICAL DESIGN GROUP.

USE FIGURED DIMENSIONS IN PREFERENCE TO SCALE.

ALL DIMENSIONS TO BE VERIFIED ONSITE.

ELECTRICAL DESIGN GROUP
ELECTRICAL BUILDING SERVICES CONSULTANTS
BRISBANE GOLD COAST

P.O.Box 15, Sherwood Q.4075
Phone: (07) 3278 4375
Email: brisbane@edg.net.au
Web: www.edg.net.au

PROJECT:
EAGERS MT GRAVATT - MITSUBISHI & KIA

1332 LOGAN ROAD, MT GRAVATT

DRAWING:
ELECTRICAL SERVICES
FLOOR PLANS

SCALE: 1:100 AT A1

PROJECT NO:	DRAWING NO:	REVISION:
C3284a	E03	C