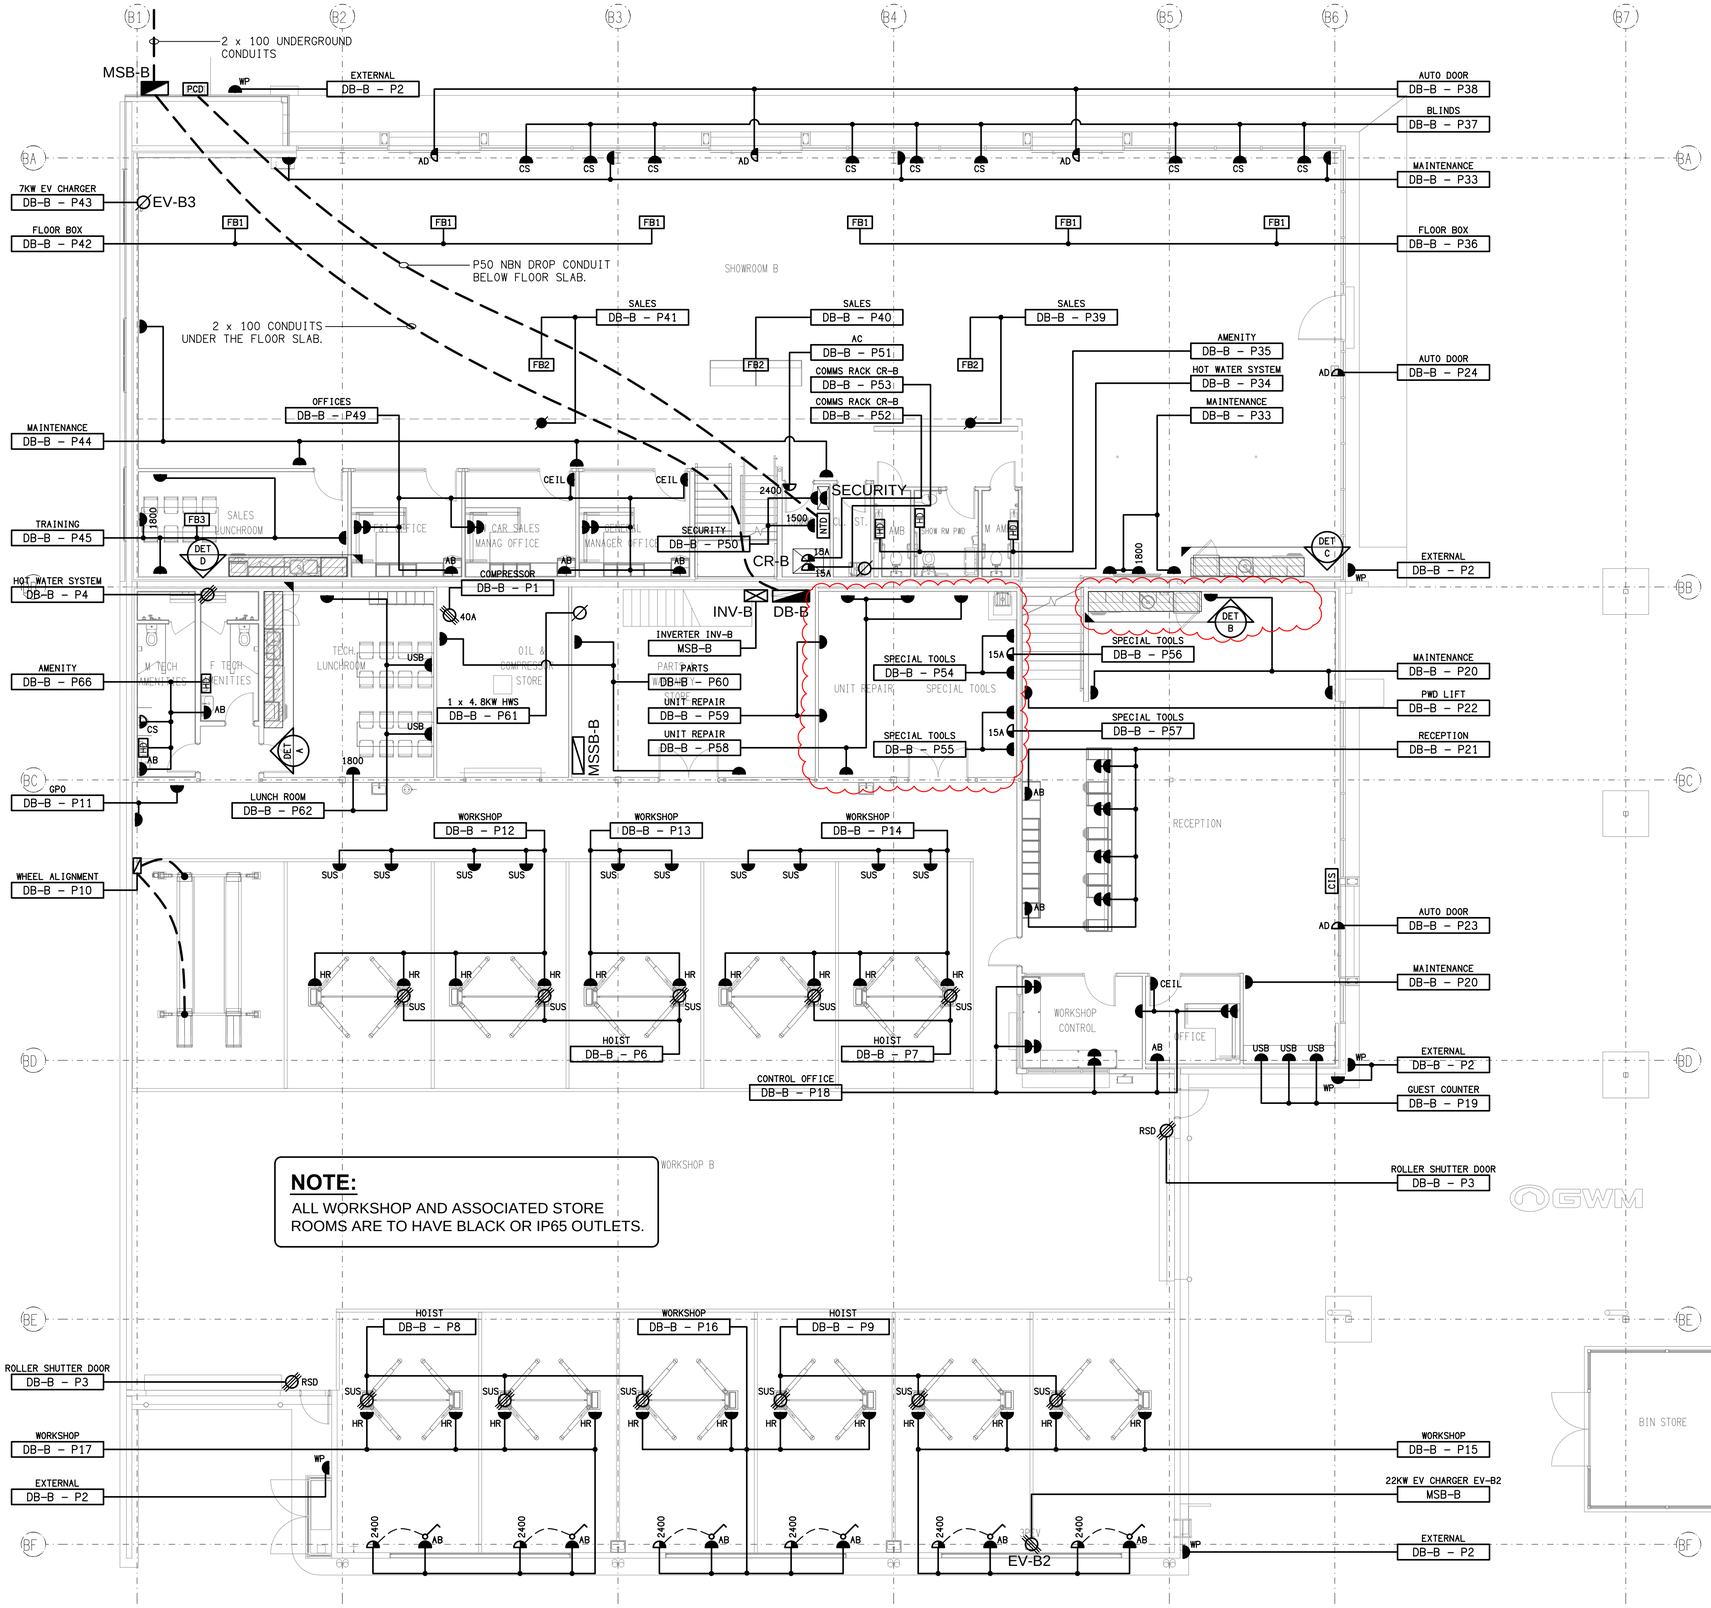

NOTE:
ALL WORKSHOP AND ASSOCIATED STORE ROOMS ARE TO HAVE BLACK OR IP65 OUTLETS.

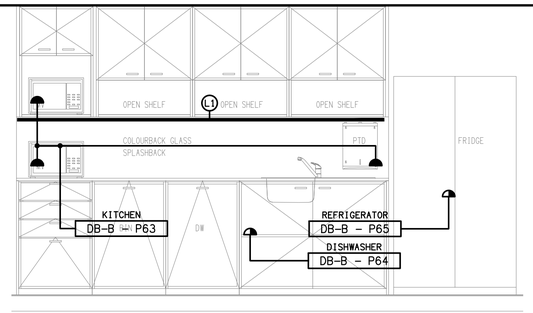

DETAIL A
LUNCH ROOM 1 KITCHENETTE ELEVATION
SCALE 1:25

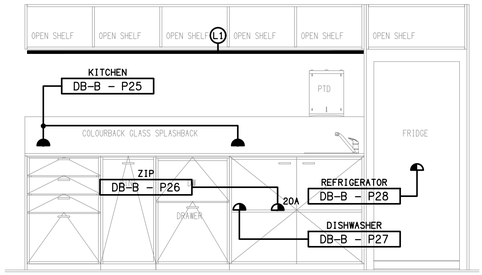

DETAIL B
RECEPTION CAFE KITCHENETTE
SCALE 1:25

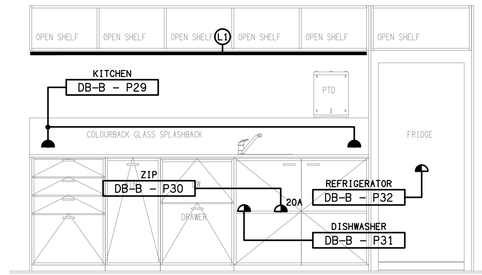

DETAIL C
SHOWROOM CAFE KITCHENETTE
SCALE 1:25

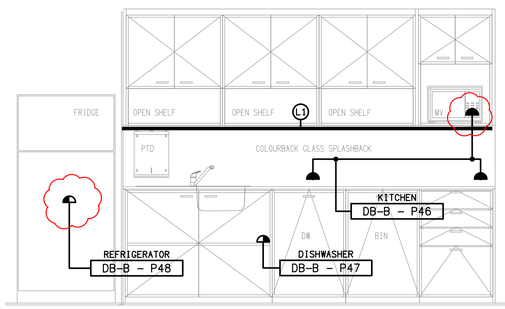

DETAIL D
LUNCH ROOM 2 KITCHENETTE ELEVATION
SCALE 1:25

REV:	DESCRIPTION:	DATE:
1	CONSTRUCTION	30/05/2025

ELECTRICAL DESIGN GROUP BRISBANE PTY LTD
ACN 092 710 793

TRADING AS:
ELECTRICAL DESIGN GROUP

THE COPYRIGHT OF THIS DRAWING REMAINS THE PROPERTY OF THE ELECTRICAL DESIGN GROUP.

USE FIGURED DIMENSIONS IN PREFERENCE TO SCALE.

ALL DIMENSIONS TO BE VERIFIED ONSITE.

rohrig constructions

Rohrig (Qld) Pty Ltd
ABN 67 093 753 970
QBSA LIC NO 740842
250 Abbotsford Road, Bowen Hills Qld 4006
PO Box 86 Albion DC Qld 4010
T+61 (7) 3257 4411 F+61 (7) 3257 2211
www.rohrig.com.au

ELECTRICAL DESIGN GROUP
ELECTRICAL BUILDING SERVICES CONSULTANTS
BRISBANE GOLD COAST
P.O.Box 15, Sherwood Q.4075
Phone: (07) 3278 4375
Email: brisbane@edg.net.au
Web: www.edg.net.au

PROJECT:
LLEWELLYN MOTORS SPRINGFIELD - LOT 32

LOT 32 AUGUSTA PARKWAY, AUGUSTINE HEIGHTS

DRAWING:
ELECTRICAL SERVICES
GROUND LEVEL FLOOR PLAN

SCALE:	PROJECT NO:	DRAWING NO:	REVISION:
1:100 UNO AT A1	C3294a	E04	1