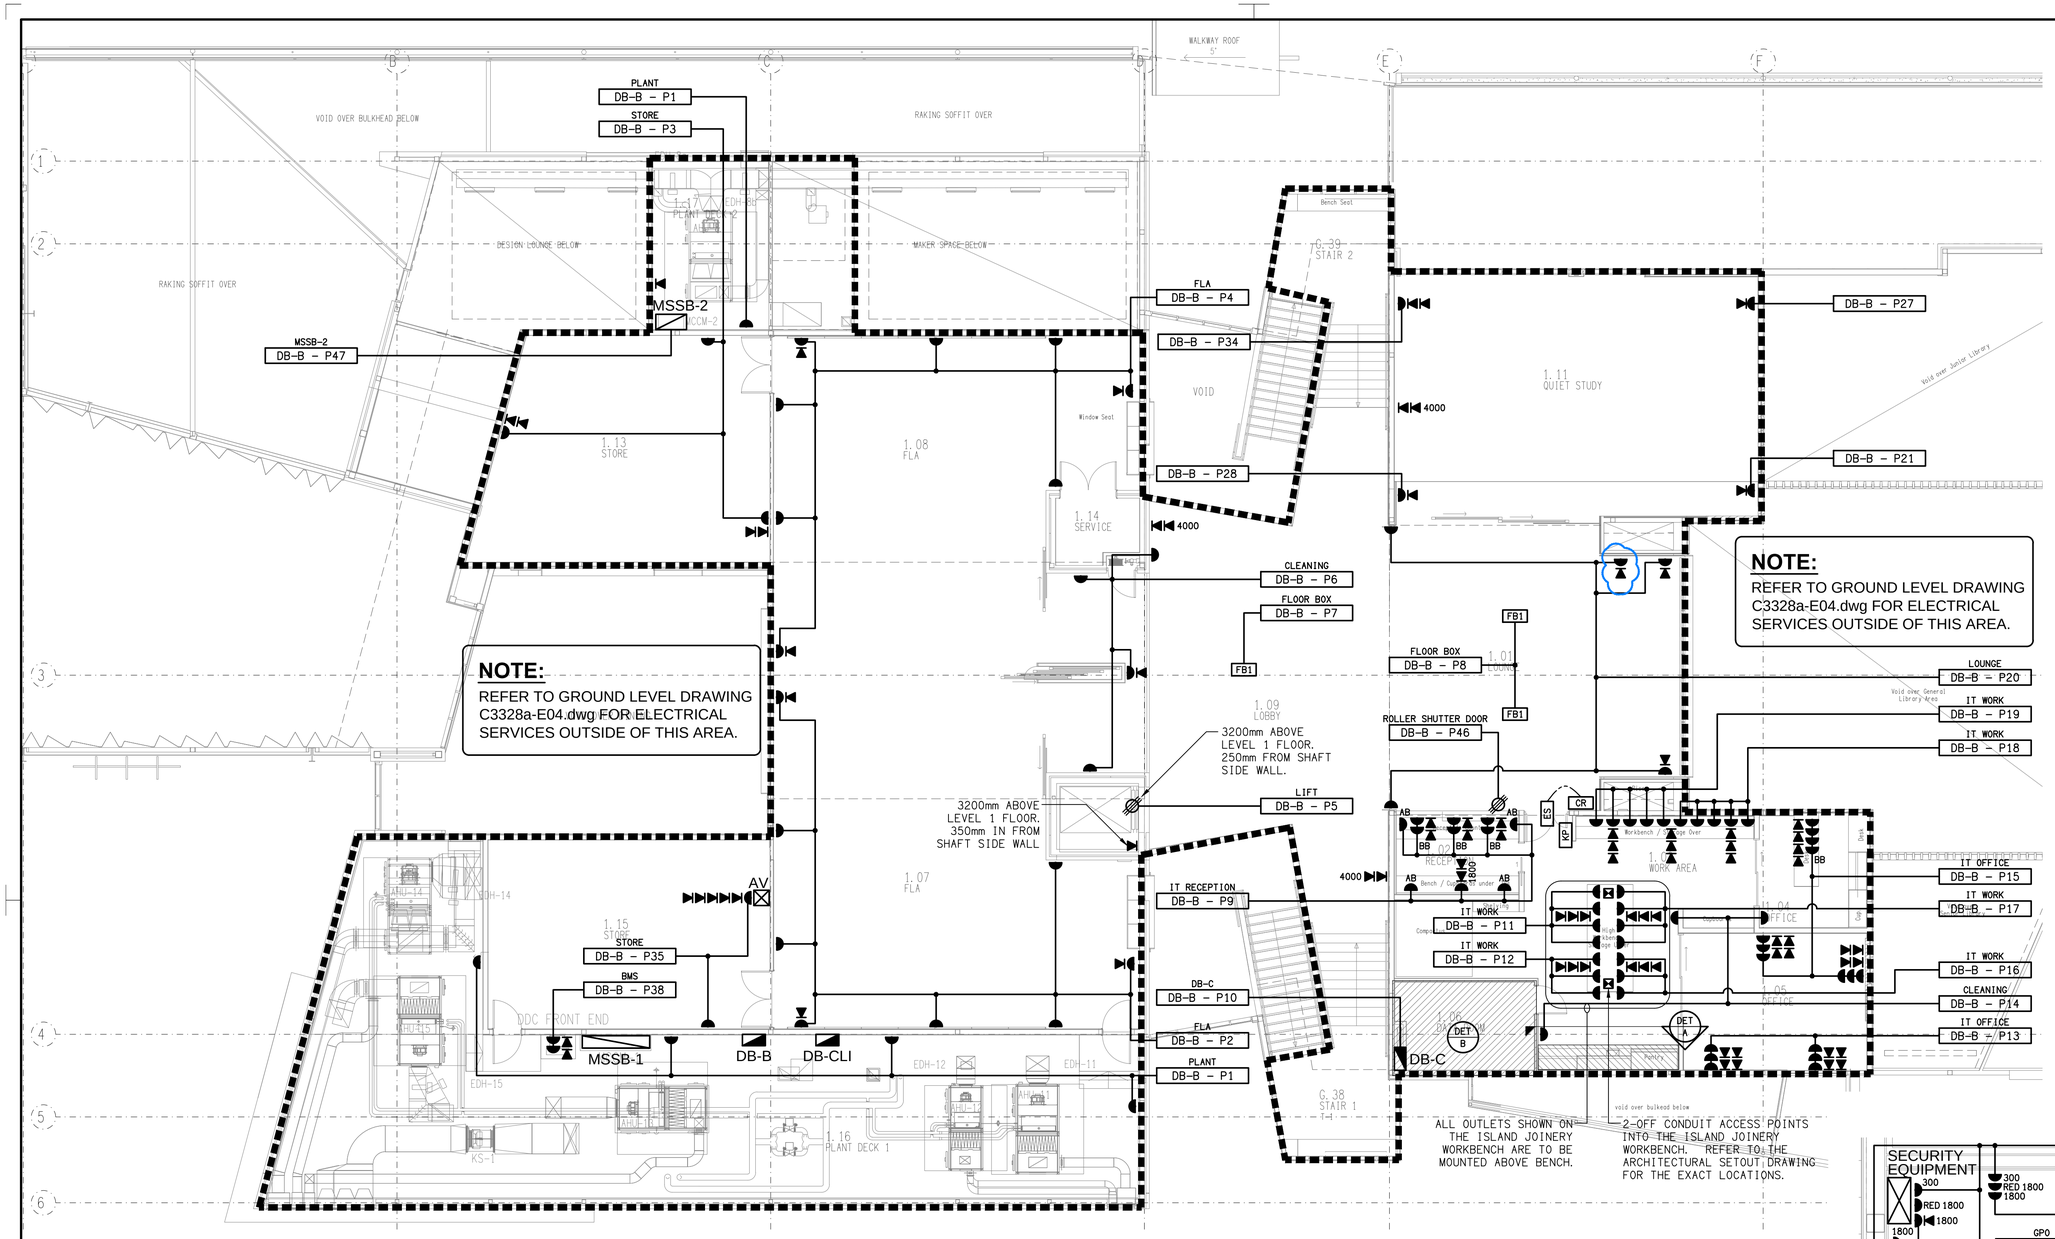

NOTE:
REFER TO GROUND LEVEL DRAWING C3328a-E04.dwg FOR ELECTRICAL SERVICES OUTSIDE OF THIS AREA.

NOTE:
REFER TO GROUND LEVEL DRAWING C3328a-E04.dwg FOR ELECTRICAL SERVICES OUTSIDE OF THIS AREA.

DETAIL C
DUCT A & RED OUTLET ARRANGEMENTS
NOT TO SCALE

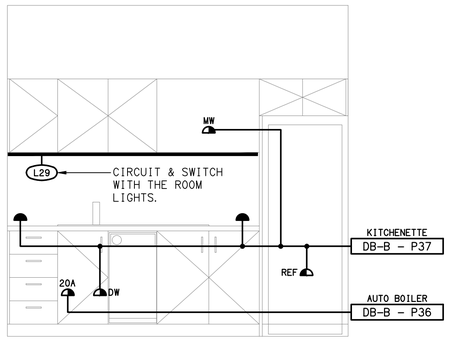

DETAIL A
WORK AREA KITCHENETTE ELEVATION
SCALE 1:25

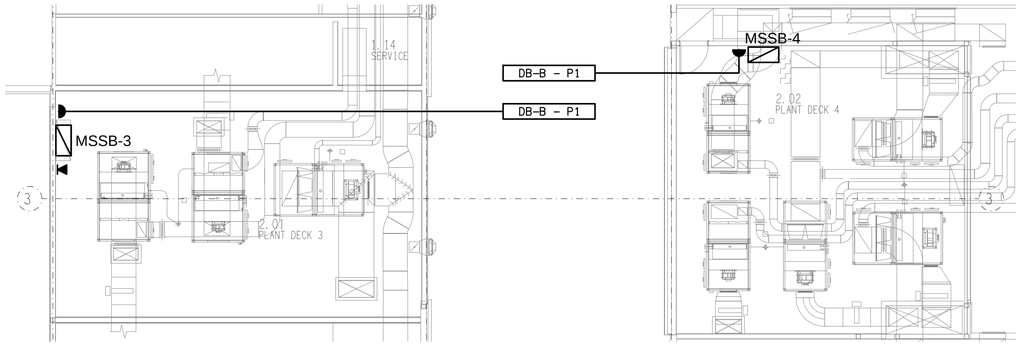

PLANT DECKS ON LEVEL ABOVE

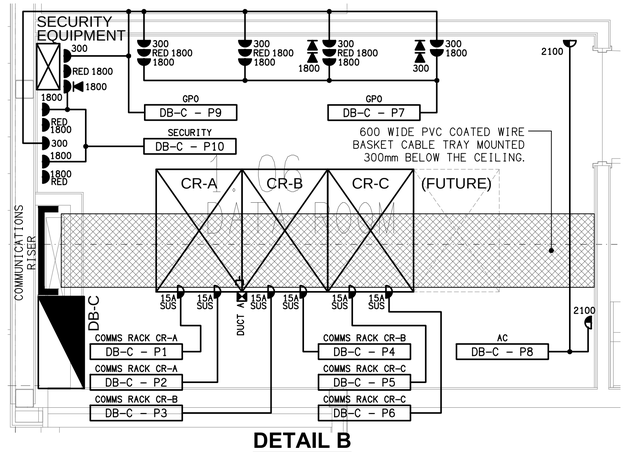

DETAIL B
DATA ROOM FLOOR PLAN
SCALE 1:25

REV:	DESCRIPTION:	DATE:
B	INFORMATION	24/10/2024

ELECTRICAL DESIGN GROUP BRISBANE PTY LTD
ACN 092 710 793

TRADING AS:
ELECTRICAL DESIGN GROUP

THE COPYRIGHT OF THIS DRAWING REMAINS THE PROPERTY OF THE ELECTRICAL DESIGN GROUP.

USE FIGURED DIMENSIONS IN PREFERENCE TO SCALE.

ALL DIMENSIONS TO BE VERIFIED ONSITE.

construction hospitality property
rohrig
rohrig.com.au

Rohrig (Qld) Pty Ltd
ABN 67 093 753 970
QBSA LIC NO 740842
250 Abbotsford Road, Bowen Hills Qld 4006
PO Box 86 Albion DC Qld 4010
T+61 (7) 3257 4411 F+61 (7) 3257 2211
www.rohrig.com.au

ELECTRICAL DESIGN GROUP
ELECTRICAL BUILDING SERVICES CONSULTANTS
BRISBANE GOLD COAST
P.O.Box 15, Sherwood Q.4075
Phone: (07) 3278 4375
Email: brisbane@edg.net.au
Web: www.edg.net.au

PROJECT:
ORMISTON COLLEGE
CENTRE FOR LEARNING & INNOVATION

97 DUNDAS STREET WEST, ORMISTON

DRAWING:
ELECTRICAL SERVICES
LEVEL 1 FLOOR PLAN

SCALE:	AT	PROJECT NO:	DRAWING NO:	REVISION:
1:100	A1	C3328a	E06	B