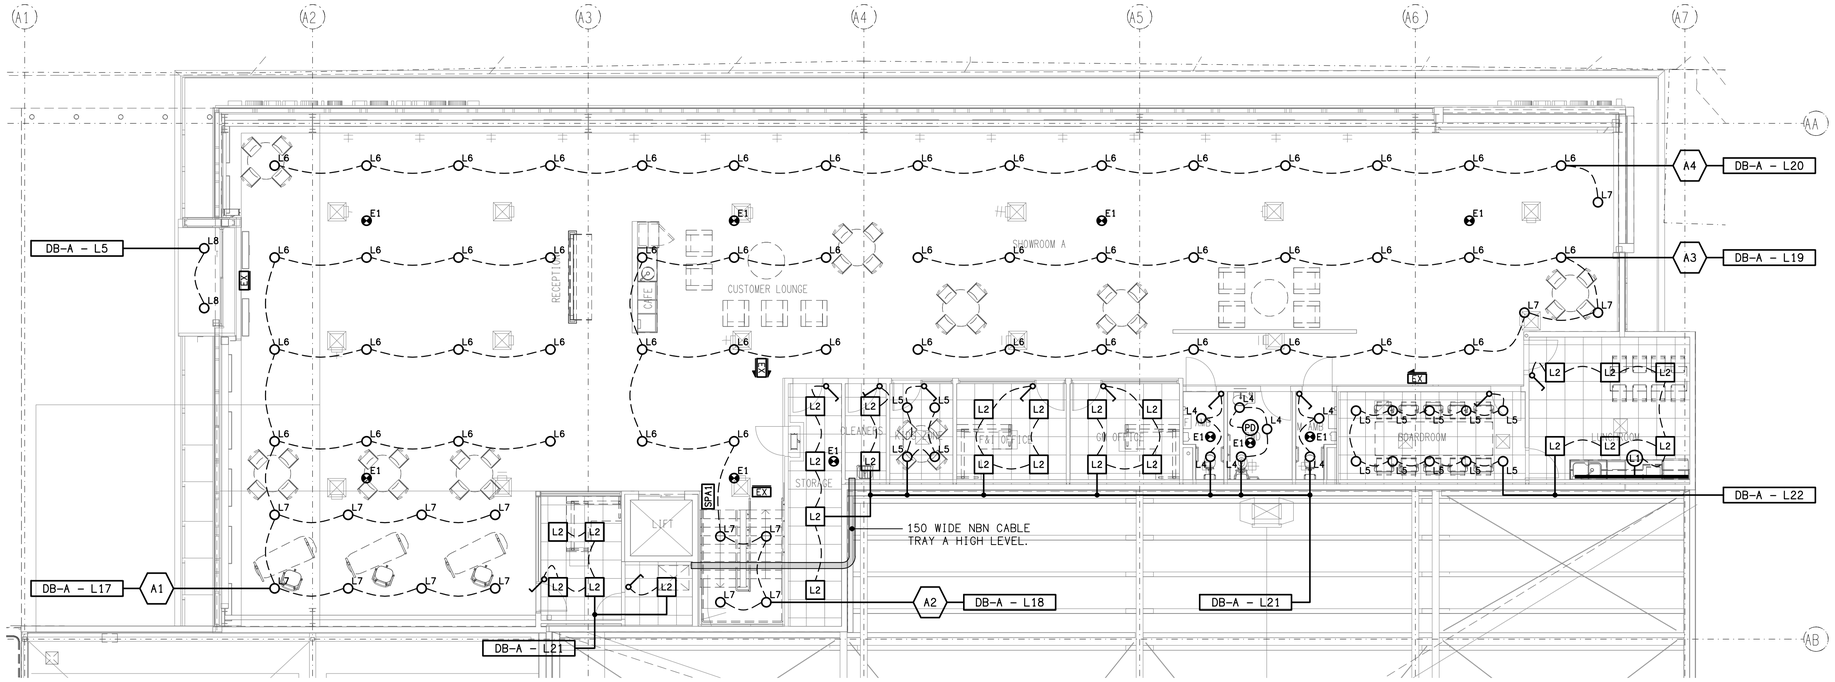

REFLECTED CEILING PLAN

GROUND LEVEL

SCALE 1:100

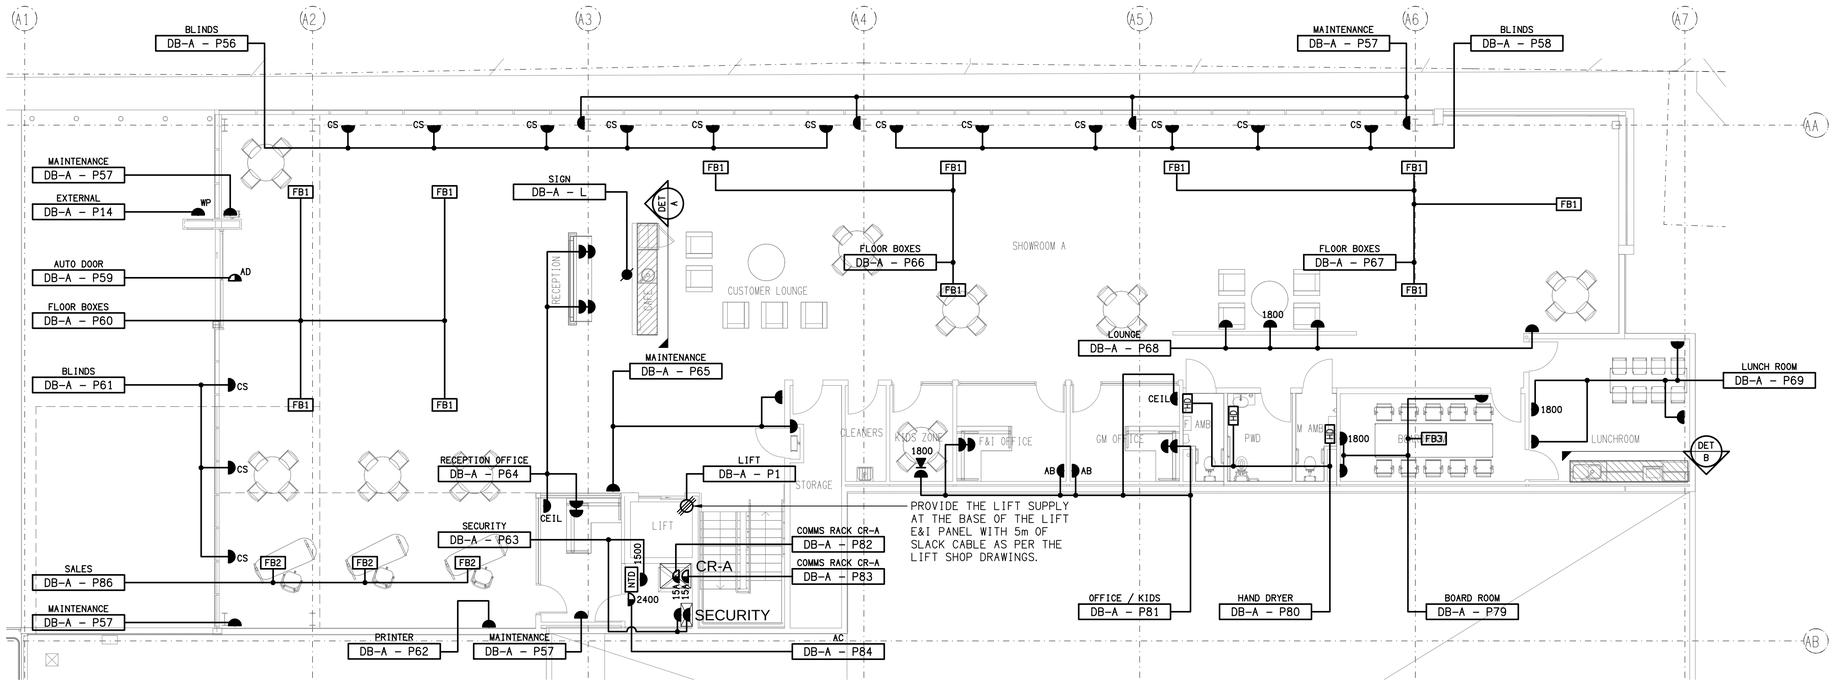

FLOOR PLAN

GROUND LEVEL

SCALE 1:100

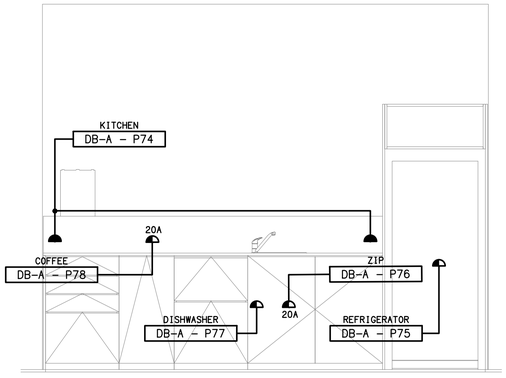

DETAIL A

CUSTOMER CAFE KITCHENETTE

SCALE 1:25

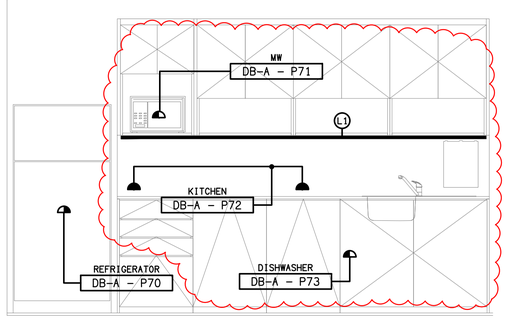

DETAIL B

LUNCH ROOM KITCHENETTE

SCALE 1:25

REV:	DESCRIPTION:	DATE:
E	CONSTRUCTION	16/05/2025

ELECTRICAL DESIGN GROUP BRISBANE PTY LTD
ACN 092 710 793

TRADING AS:
ELECTRICAL DESIGN GROUP

THE COPYRIGHT OF THIS DRAWING REMAINS THE PROPERTY OF THE ELECTRICAL DESIGN GROUP.

USE FIGURED DIMENSIONS IN PREFERENCE TO SCALE.

ALL DIMENSIONS TO BE VERIFIED ONSITE.

rohrig constructions

Rohrig (Qld) Pty Ltd
ABN 67 093 753 970
QBSA LIC NO 740842
250 Abbotsford Road, Bowen Hills Qld 4006
PO Box 86 Albion DC Qld 4010
T+61 (7) 3257 4411 F+61 (7) 3257 2211
www.rohrig.com.au

ELECTRICAL DESIGN GROUP
ELECTRICAL BUILDING SERVICES CONSULTANTS
BRISBANE GOLD COAST
P.O.Box 15, Sherwood Q.4075
Phone: (07) 3278 4375
Email: brisbane@edg.net.au
Web: www.edg.net.au

PROJECT:
LLEWELLYN MOTORS SPRINGFIELD - LOT 34

LOT 34 AUGUSTA PARKWAY, AUGUSTINE HEIGHTS

DRAWING:
ELECTRICAL SERVICES
GROUND LEVEL
FLOOR & REFLECTED CEILING PLAN

SCALE:	PROJECT NO:	DRAWING NO:	REVISION:
1:100 UNO AT A1	C3396a	E06	E