HYDRAULIC/ ELECTRICAL SERVICES CORRIDOR

EXISTING PADMOUNT TRANSFORMER

MSB & TRENCH

4 E100

2 E100

PIT C

2 E100

CR-H

PIT A

DB-H

PIT A

PIT B

CR-11

DB-21
CR-21

2 E100
4 C50

2 E100
2 C50

PIT A

PIT A

DB-23

CR-23

PROPOSED SENIOR ADMNISTRATION THREE STOREY BUILDING PIM21

CR-ELC

CR-E

CR-15

CR-C

CR-A

PICK UP

CAR PARK

CAR PARK

CAR PARK

ENTRY FORECOURT

JUMPING PILLOW

FUTURE BUILDING

EXISTING COMMUNITY CENTRE BUILDING

EXISTING ADMIN. BUILDING

EXISTING JUNIOR RESOURCE BUILDING

EXISTING SENIOR SCHOOL

EXISTING E.L.C

EXISTING YEAR 1 & 2 G.L.A'S

EXISTING DEMOUNTABLE

EXISTING DEMOUNTABLE

EXISTING DEMOUNTABLE

EXISTING DEMOUNTABLE

EXISTING DEMOUNTABLE

EXISTING DEMOUNTABLE

EXISTING COURTS

FUTURE COURTS

FUTURE COURTS

EXISTING SENIOR BUILDING

EXISTING SENIOR BUILDING

EXISTING SENIOR BUILDING

EXISTING STUDENT SERVICES

CENTRAL GREEN

FUTURE BUILDING

FUTURE BUILDING

FUTURE BUILDING

FUTURE BUILDING

FUTURE BUILDING

PARKING

FUTURE DROP-OFF ZONE & CARPARK

building exclusion zone

setback

setback

setback

INTERNAL ROAD

INTERNAL ROAD

CAR PARKING AREA

FUTURE ROAD

GREAT SANDY CIRCUIT

RESIDENTIAL LAND

SENIOR AVENUE

CONDUIT:

----- EXISTING CONDUITS.

— — NEW CONDUITS.

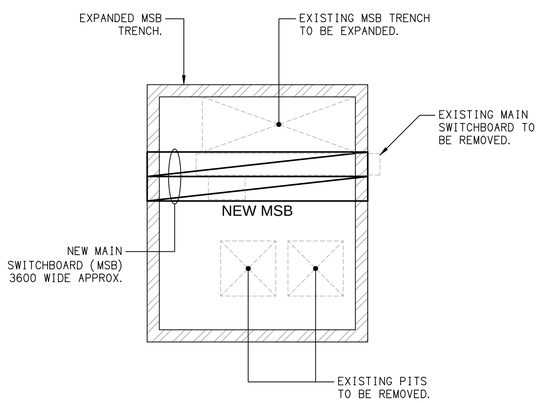

DETAIL A

EXPANDED MSB TRENCH PLAN

SCALE 1:50

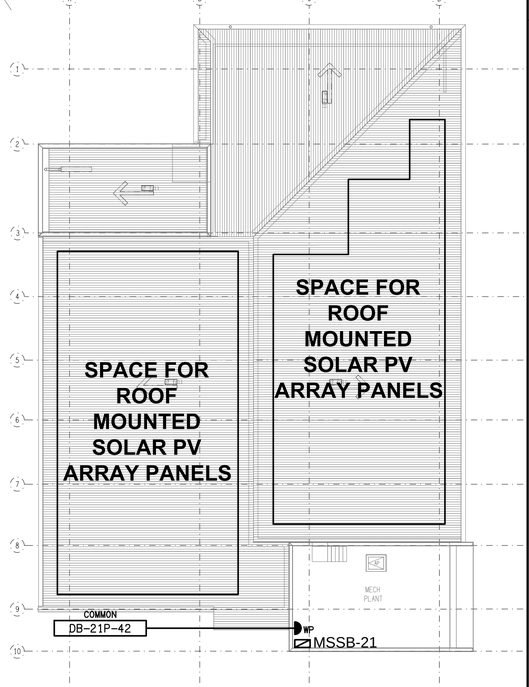

REV:	DESCRIPTION:	DATE:
B	TENDER	16/02/2026

ELECTRICAL DESIGN GROUP BRISBANE PTY LTD
ACN 092 710 793

TRADING AS:
ELECTRICAL DESIGN GROUP

THE COPYRIGHT OF THIS DRAWING REMAINS THE PROPERTY OF THE ELECTRICAL DESIGN GROUP.

USE FIGURED DIMENSIONS IN PREFERENCE TO SCALE.

ALL DIMENSIONS TO BE VERIFIED ONSITE.

ELECTRICAL DESIGN GROUP
ELECTRICAL BUILDING SERVICES CONSULTANTS
BRISBANE GOLD COAST

P.O.Box 15, Sherwood Q.4075
Phone: (07) 3278 4375
Email: brisbane@edg.net.au
Web: www.edg.net.au

PROJECT:
KINGS CHRISTIAN COLLEGE PIMPAMA
SENIOR SCHOOL ADMINISTRATION - PIM21

198 PIMPAMA JACOBS WELL ROAD, PIMPAMA, QUEENSLAND

DRAWING:
ELECTRICAL SERVICES
SITE PLAN

SCALE: 1:500 UNO AT A1

PROJECT NO:	DRAWING NO:	REVISION:
C3475a	E04	B