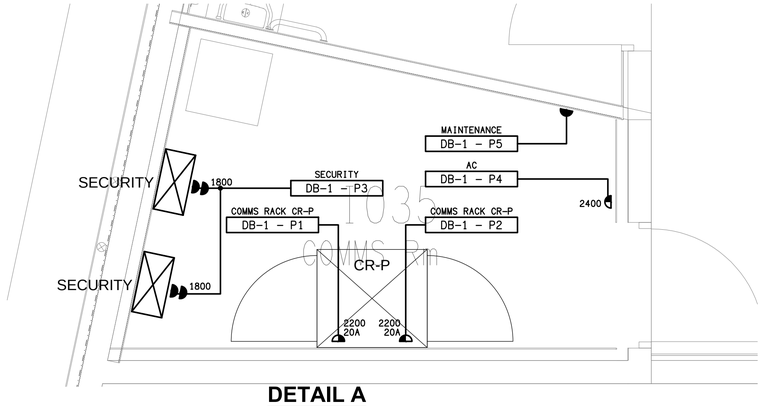

DETAIL A

COMMUNICATIONS ROOM PLAN

SCALE 1:25

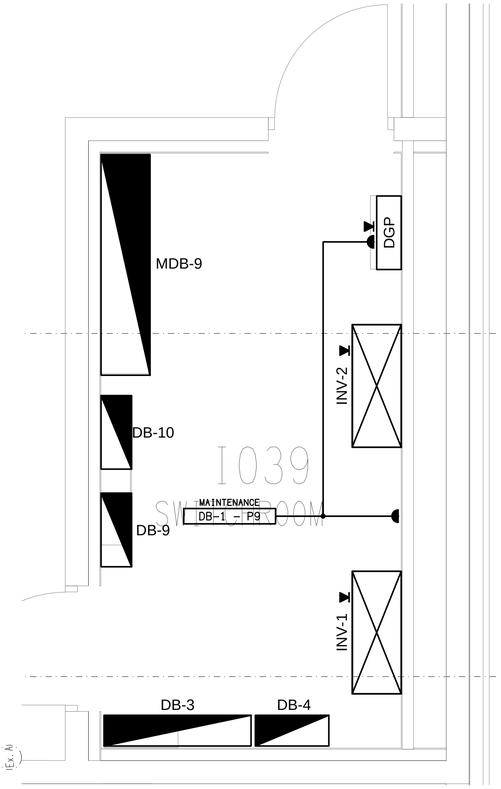

DETAIL B

ELECTRICAL SWITCHROOM ROOM PLAN

SCALE 1:25

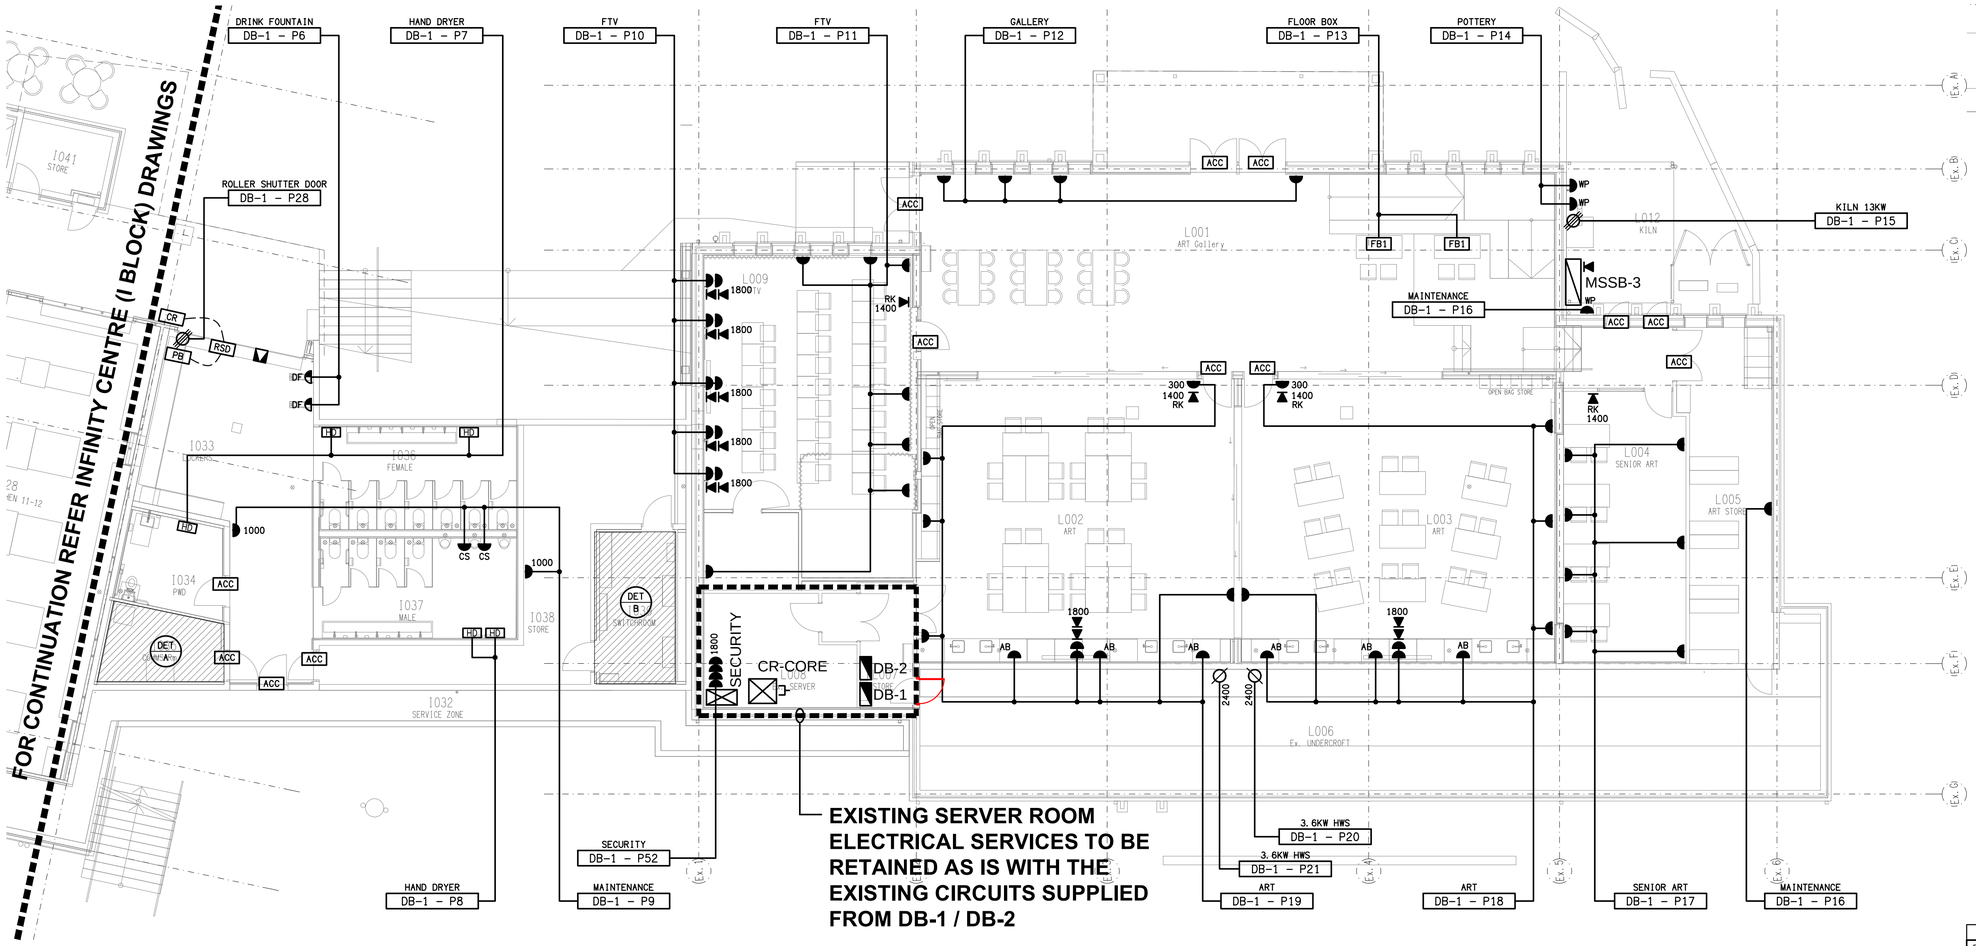

EXISTING SERVER ROOM ELECTRICAL SERVICES TO BE RETAINED AS IS WITH THE EXISTING CIRCUITS SUPPLIED FROM DB-1 / DB-2

REV:	DESCRIPTION:	DATE:
T1	TENDER	14/08/2026

ELECTRICAL DESIGN GROUP BRISBANE
PTY LTD
ACN 092 710 793

TRADING AS:
ELECTRICAL DESIGN GROUP

THE COPYRIGHT OF THIS DRAWING REMAINS THE PROPERTY OF THE ELECTRICAL DESIGN GROUP.

USE FIGURED DIMENSIONS IN PREFERENCE TO SCALE.

ALL DIMENSIONS TO BE VERIFIED ONSITE.

ELECTRICAL DESIGN GROUP
ELECTRICAL BUILDING SERVICES CONSULTANTS
BRISBANE GOLD COAST
P.O.Box 15, Sherwood Q.4075
Phone: (07) 3278 4375
Email: brisbane@edg.net.au
Web: www.edg.net.au

PROJECT:
CANTERBURY COLLEGE SENIOR SCHOOL
TALNGAI PRECINCT

182 OLD LOGAN VILLAGE ROAD, WATERFORD

DRAWING:
ELECTRICAL SERVICES
COLA & L BLOCK
LOWER GROUND FLOOR PLAN

SCALE:	PROJECT NO:	DRAWING NO:	REVISION:
1:100 UNO AT A1	C3631a	E21	T1