NOTE

ALL ELECTRICAL PENETRATIONS THROUGH THE ROOF SHEETING ARE TO BE IN LINE WITH THE STRUCTURAL OR MECHANICAL SERVICES PENETRATIONS TO AVOID DEDICATED FLASHINGS FOR THE ELECTRICAL SERVICES.

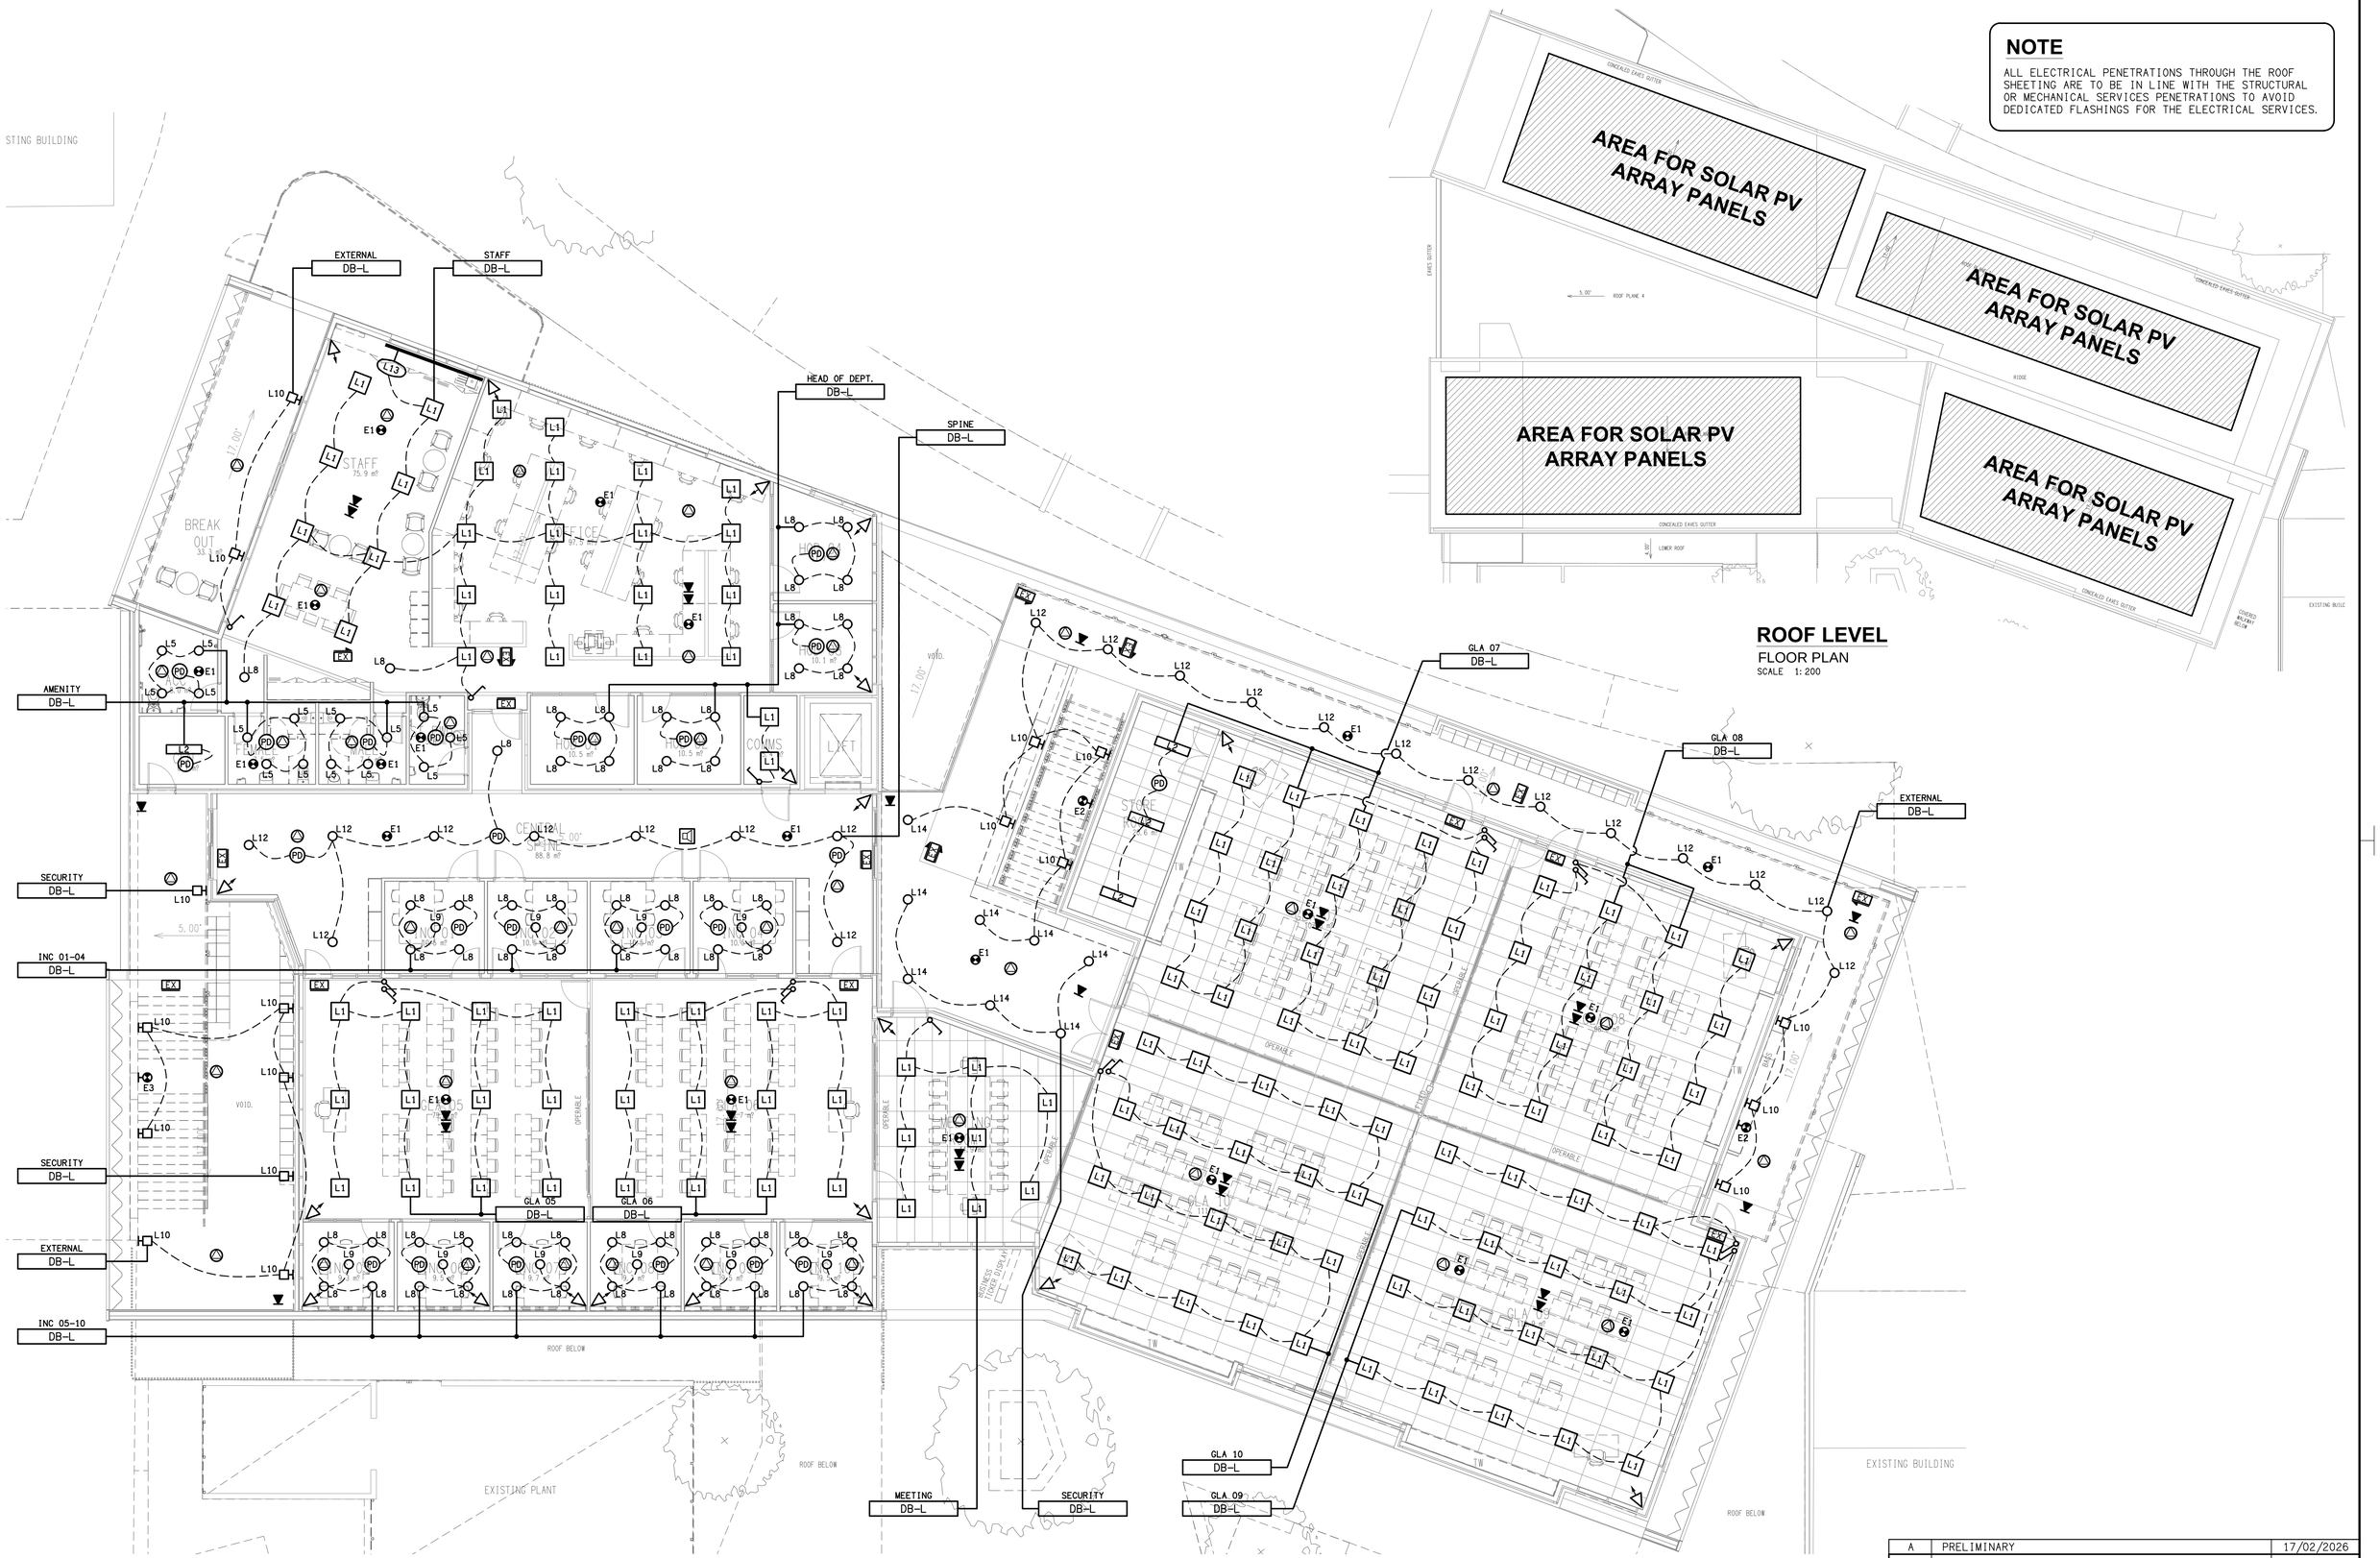

ROOF LEVEL

FLOOR PLAN

SCALE 1:200

REV:	DESCRIPTION:	DATE:
A	PRELIMINARY	17/02/2026

ELECTRICAL DESIGN GROUP BRISBANE PTY LTD
ACN 092 710 793

TRADING AS:
ELECTRICAL DESIGN GROUP

THE COPYRIGHT OF THIS DRAWING REMAINS THE PROPERTY OF THE ELECTRICAL DESIGN GROUP.

USE FIGURED DIMENSIONS IN PREFERENCE TO SCALE.

ALL DIMENSIONS TO BE VERIFIED ONSITE.

ELECTRICAL DESIGN GROUP

ELECTRICAL BUILDING SERVICES CONSULTANTS

BRISBANE GOLD COAST

P.O.Box 15, Sherwood Q.4075
Phone: (07) 3278 4375
Email: brisbane@edg.net.au
Web: www.edg.net.au

PROJECT:

ORMISTON COLLEGE
BUSINESS & ARTS PRECINCT

97 DUNDAS STREET WEST, ORMISTON

DRAWING:

ELECTRICAL SERVICES
LEVEL 1
REFLECTED CEILING PLAN

SCALE:	PROJECT NO:	DRAWING NO:	REVISION:
1:100 UNO AT A1	C3666a	E07	A