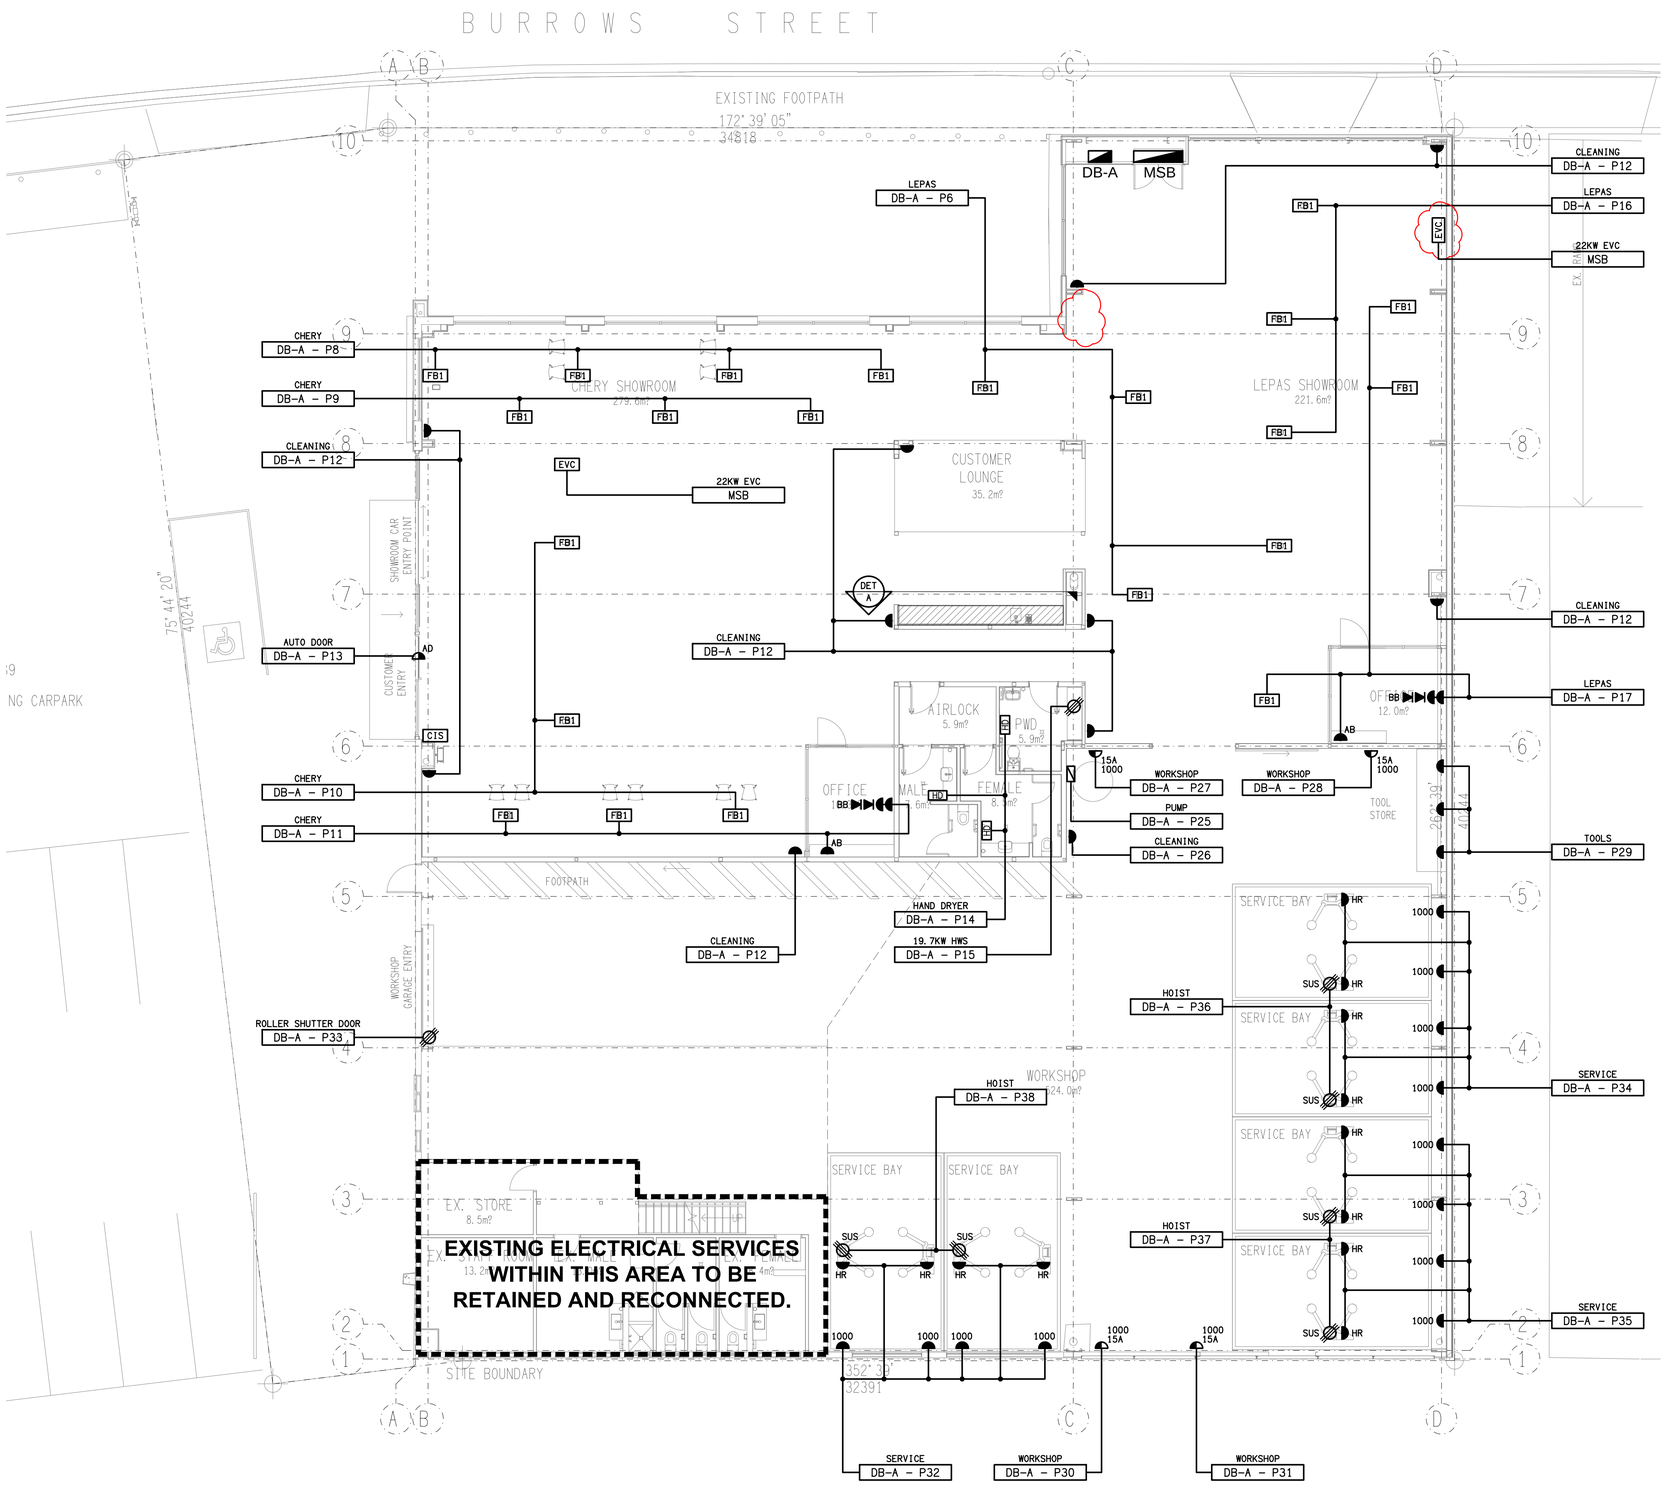

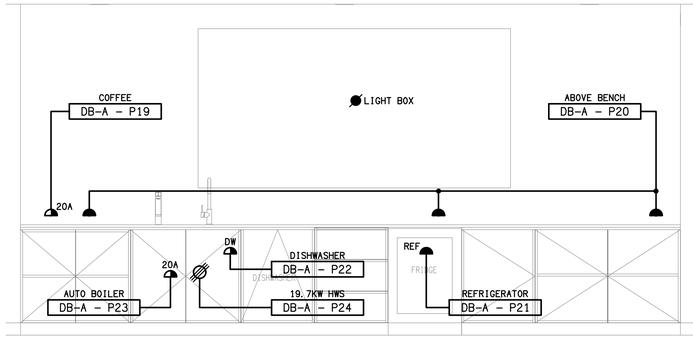

DETAIL A

CUSTOMER LOUNGE KITCHENETTE ELEVATION

SCALE 1:25

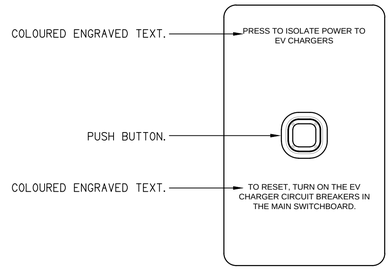

DETAIL B

ELECTRIC VEHICLE CHARGING ISOLATION SWITCH (CIS)

NOT TO SCALE

REV:	DESCRIPTION:	DATE:
D	CONSTRUCTION	03/08/2026

ELECTRICAL DESIGN GROUP BRISBANE
PTY LTD
ACN 092 710 793

TRADING AS:
ELECTRICAL DESIGN GROUP

THE COPYRIGHT OF THIS DRAWING REMAINS THE PROPERTY OF THE ELECTRICAL DESIGN GROUP.

USE FIGURED DIMENSIONS IN PREFERENCE TO SCALE.

ALL DIMENSIONS TO BE VERIFIED ONSITE.

ELECTRICAL DESIGN GROUP
ELECTRICAL BUILDING SERVICES CONSULTANTS
BRISBANE GOLD COAST
P.O.Box 15, Sherwood Q.4075
Phone: (07) 3278 4375
Email: brisbane@edg.net.au
Web: www.edg.net.au

PROJECT:
CBMG BOWEN HILLS

16 BURROWS STREET, BOWEN HILLS

DRAWING:
ELECTRICAL SERVICES
FLOOR PLAN

SCALE: 1:100 UNO AT A1

PROJECT NO:	DRAWING NO:	REVISION:
C3684a	E04	D