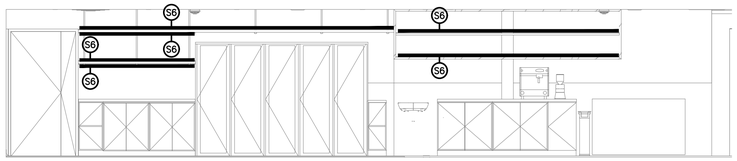

DETAIL A
BISTRO BAR REAR WALL ELEVATION
SCALE 1:50

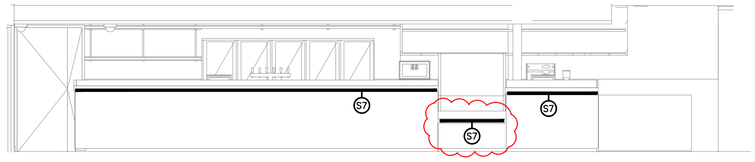

DETAIL B
BISTRO BAR FRONT COUNTER ELEVATION
SCALE 1:50

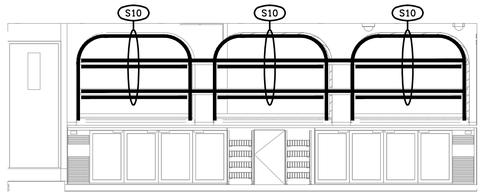

DETAIL C
LOUNGE BAR REAR WALL ELEVATION
SCALE 1:50

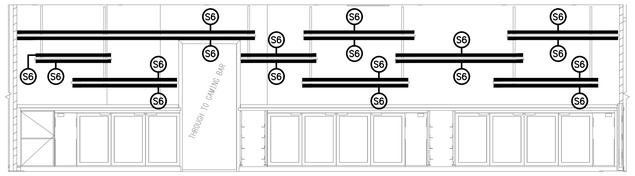

DETAIL D
SPORTS BAR REAR WALL ELEVATION
SCALE 1:50

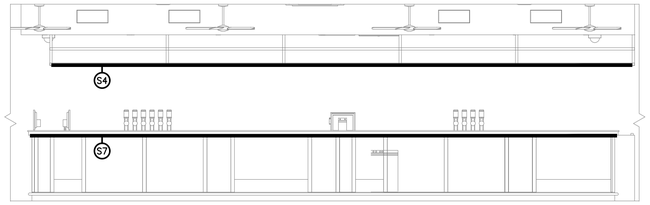

DETAIL E
SPORTS BAR FRONT COUNTER ELEVATION
SCALE 1:50

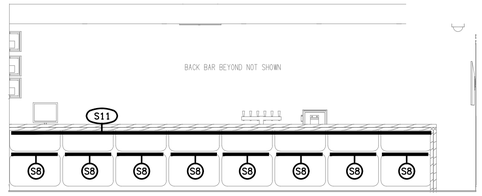

DETAIL F
LOUNGE BAR FRONT COUNTER ELEVATION
SCALE 1:50

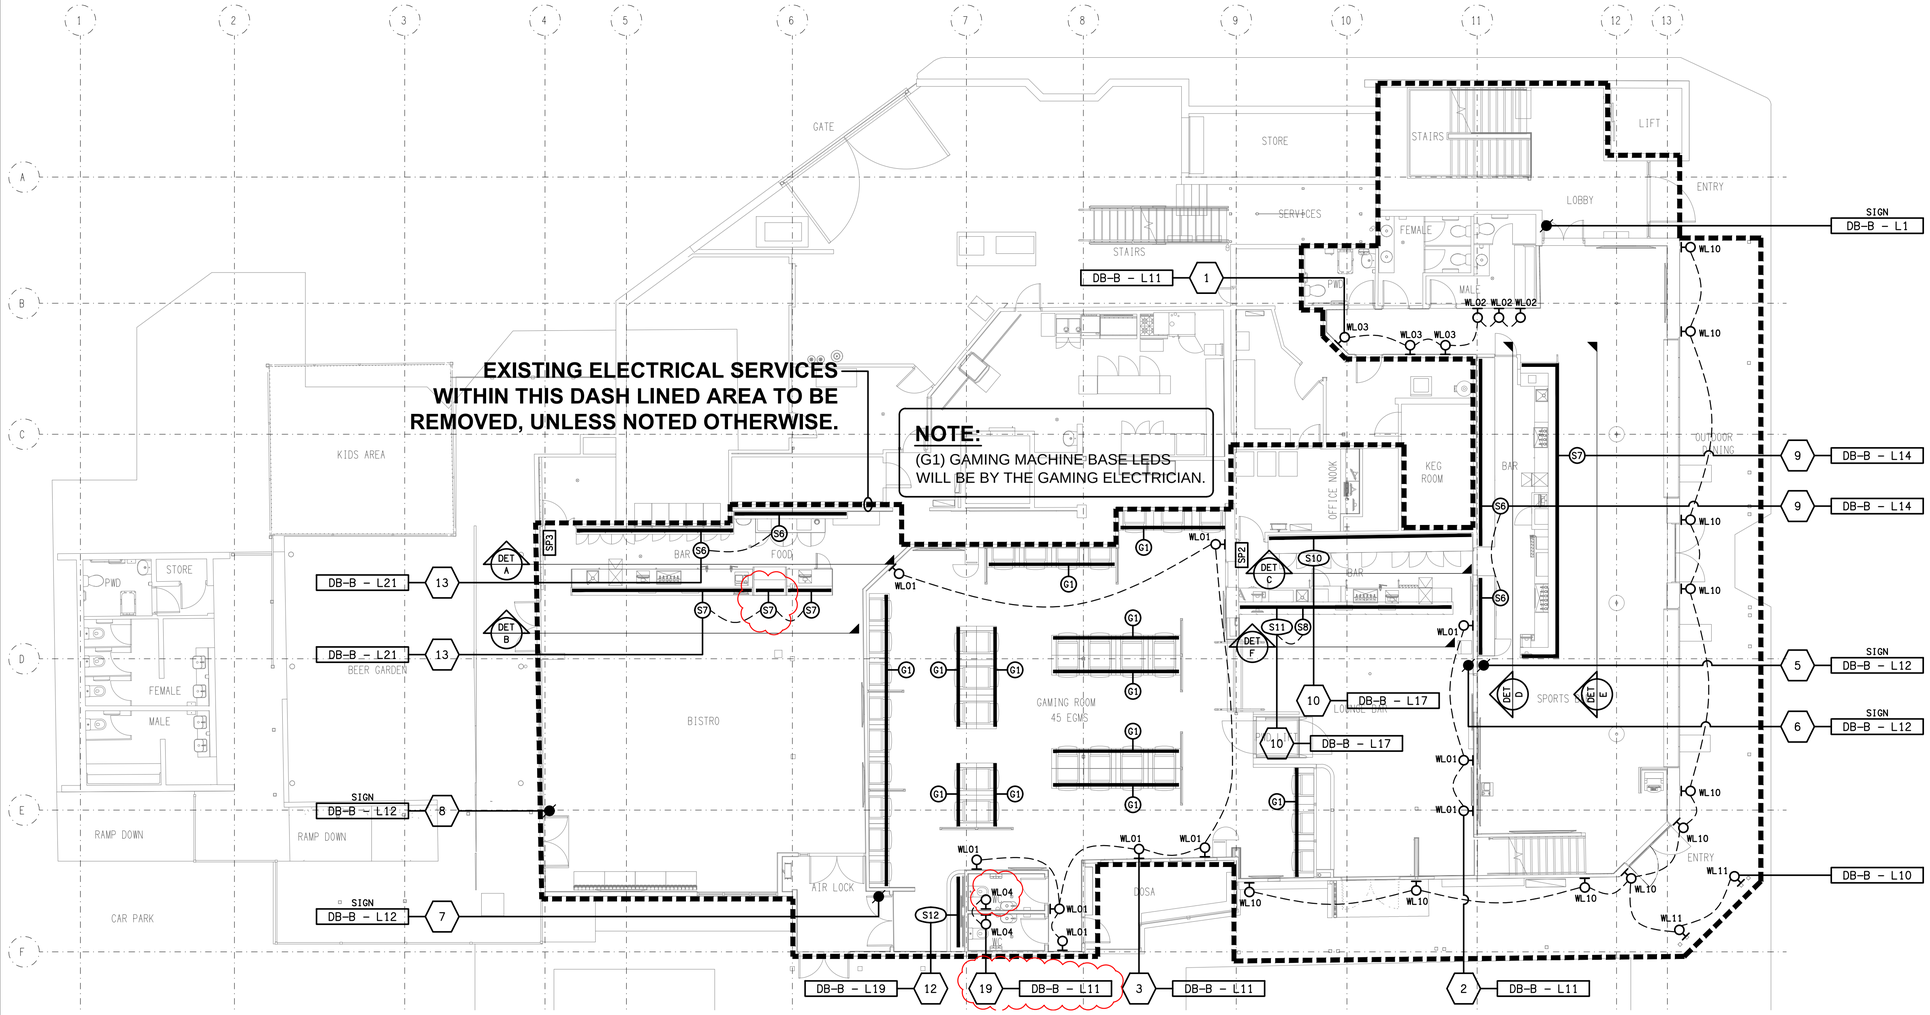

REV:	DESCRIPTION:	DATE:
C	TENDER	23/10/2026

ELECTRICAL DESIGN GROUP BRISBANE PTY LTD
ACN 092 710 793

TRADING AS:
ELECTRICAL DESIGN GROUP

THE COPYRIGHT OF THIS DRAWING REMAINS THE PROPERTY OF THE ELECTRICAL DESIGN GROUP.

USE FIGURED DIMENSIONS IN PREFERENCE TO SCALE.

ALL DIMENSIONS TO BE VERIFIED ONSITE.

ELECTRICAL DESIGN GROUP
ELECTRICAL BUILDING SERVICES CONSULTANTS
BRISBANE GOLD COAST

P.O.Box 15, Sherwood Q.4075
Phone: (07) 3278 4375
Email: brisbane@edg.net.au
Web: www.edg.net.au

PROJECT:
ALLENSTOWN HOTEL, ROCKHAMPTON

14 UPPER DAWSON ROAD, ALLENSTOWN, ROCKHAMPTON, QLD

DRAWING:
ELECTRICAL SERVICES
GROUND HOTEL
JOINERY & WALL LIGHTING PLAN

SCALE: 1:100 UNO AT A1

PROJECT NO:	DRAWING NO:	REVISION:
C3685a	E05	C