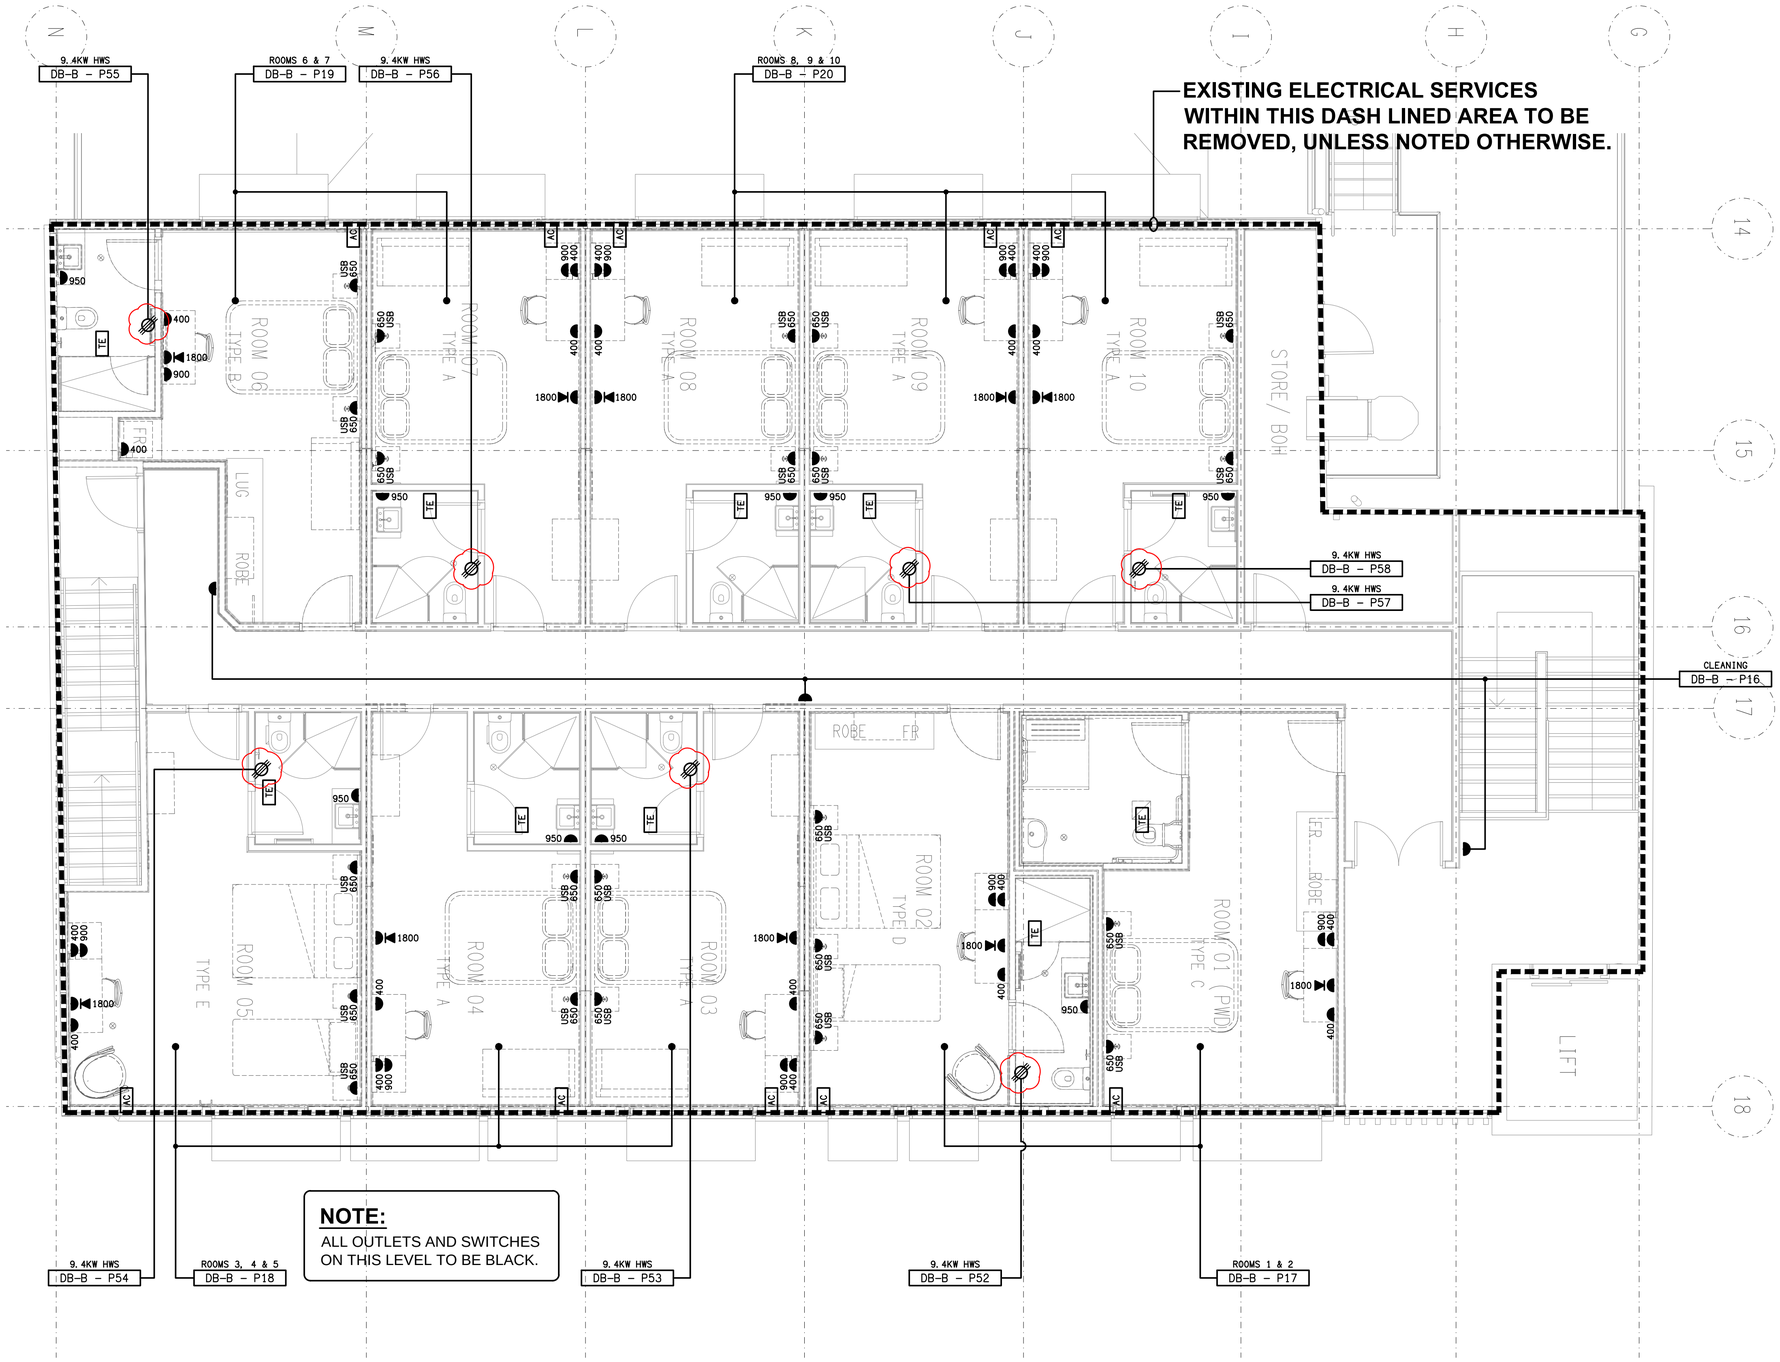

NOTE:
ALL OUTLETS AND SWITCHES ON THIS LEVEL TO BE BLACK.

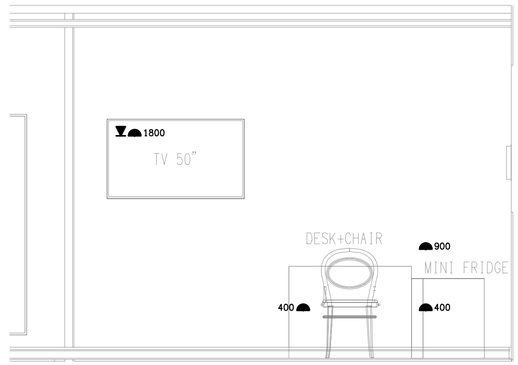

DETAIL A
TYPICAL TV, DESK, FRIDGE ELEVATION
NOT TO SCALE

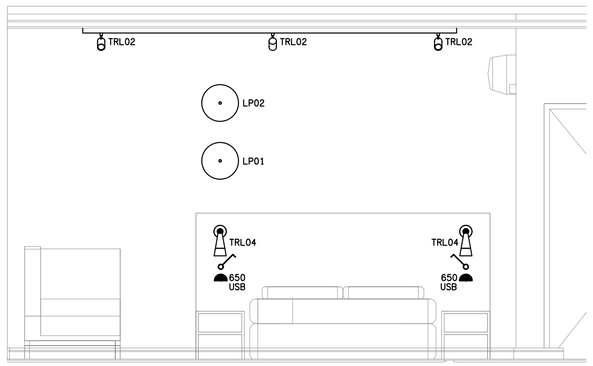

DETAIL B
TYPICAL BED HEAD ELEVATION
NOT TO SCALE

REV:	DESCRIPTION:	DATE:
C	TENDER	23/10/2026

ELECTRICAL DESIGN GROUP BRISBANE PTY LTD
ACN 092 710 793

TRADING AS:
ELECTRICAL DESIGN GROUP

THE COPYRIGHT OF THIS DRAWING REMAINS THE PROPERTY OF THE ELECTRICAL DESIGN GROUP.

USE FIGURED DIMENSIONS IN PREFERENCE TO SCALE.

ALL DIMENSIONS TO BE VERIFIED ONSITE.

ELECTRICAL DESIGN GROUP
ELECTRICAL BUILDING SERVICES CONSULTANTS
BRISBANE GOLD COAST
P.O.Box 15, Sherwood Q.4075
Phone: (07) 3278 4375
Email: brisbane@edg.net.au
Web: www.edg.net.au

PROJECT:
ALLENSTOWN HOTEL, ROCKHAMPTON

14 UPPER DAWSON ROAD, ALLENSTOWN, ROCKHAMPTON, QLD

DRAWING:
ELECTRICAL SERVICES
LEVEL 1 ACCOMMODATION FLOOR PLAN

SCALE: 1:50 UNO AT A1

PROJECT NO:	DRAWING NO:	REVISION:
C3685a	E06	C