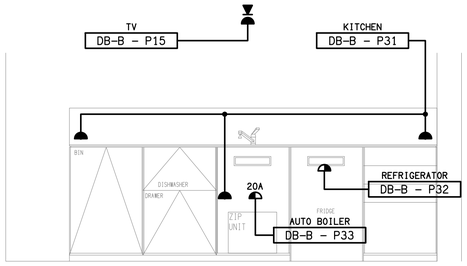

DETAIL A

CUSTOMER KITCHENETTE ELEVATION

SCALE 1:25

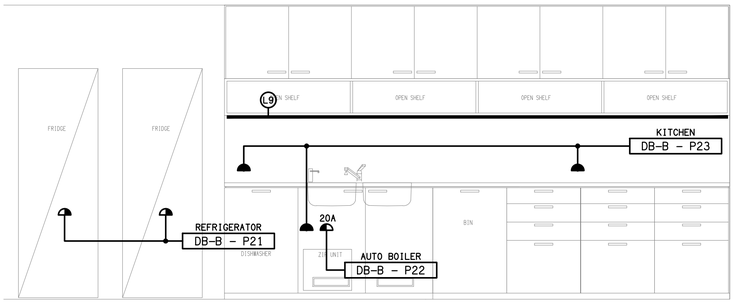

DETAIL B

MEETING KITCHENETTE ELEVATION

SCALE 1:25

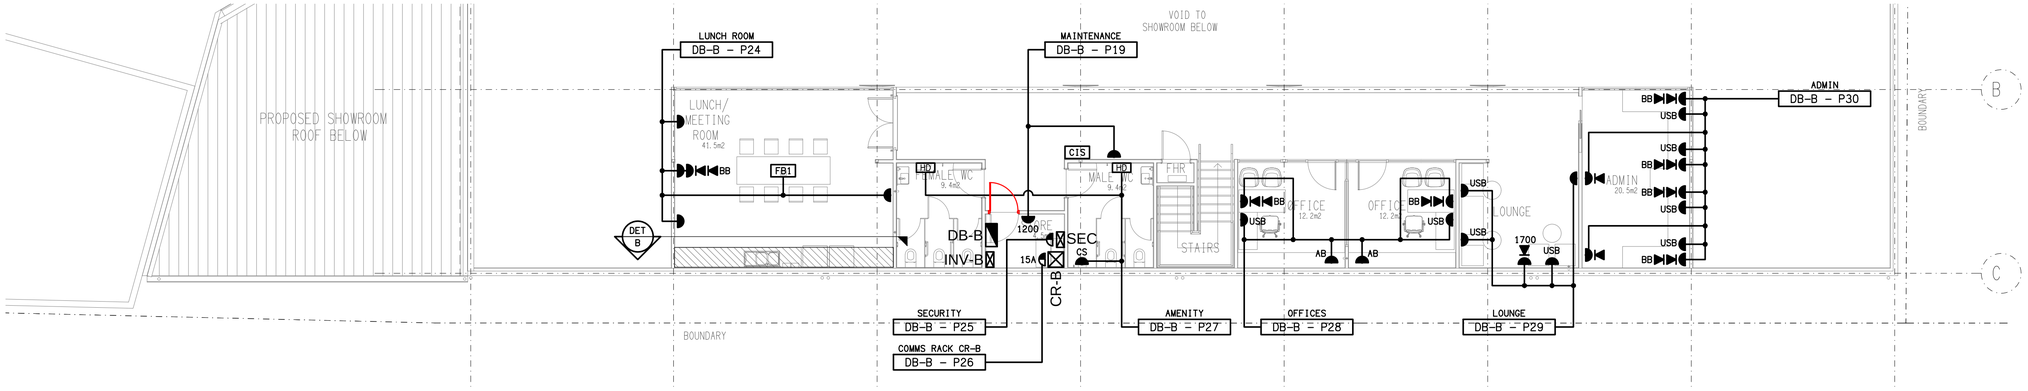

MEZZANINE LEVEL

FLOOR PLAN

SCALE 1:100

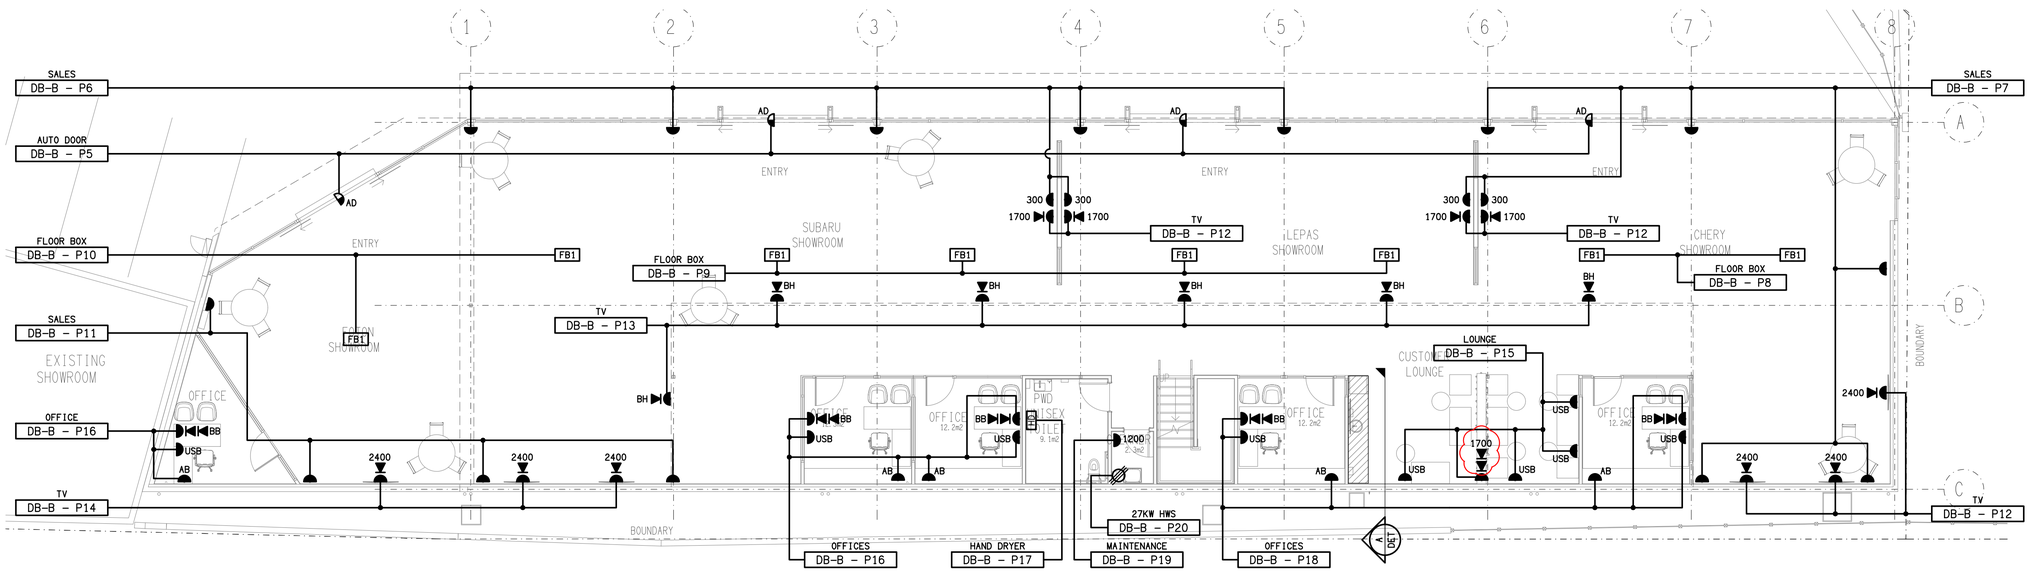

GROUND LEVEL

FLOOR PLAN

SCALE 1:100

REV:	DESCRIPTION:	DATE:
C	TENDER	12/10/2026

ELECTRICAL DESIGN GROUP BRISBANE PTY LTD
ACN 092 710 793

TRADING AS:
ELECTRICAL DESIGN GROUP

THE COPYRIGHT OF THIS DRAWING REMAINS THE PROPERTY OF THE ELECTRICAL DESIGN GROUP.

USE FIGURED DIMENSIONS IN PREFERENCE TO SCALE.

ALL DIMENSIONS TO BE VERIFIED ONSITE.

ELECTRICAL DESIGN GROUP

ELECTRICAL BUILDING SERVICES CONSULTANTS

BRISBANE GOLD COAST

P.O.Box 15, Sherwood Q.4075
Phone: (07) 3278 4375
Email: brisbane@edg.net.au
Web: www.edg.net.au

PROJECT:
BARTONS - EASTSIDE AUTOMALL

200 TINGAL ROAD, WYNNUM

DRAWING:
ELECTRICAL SERVICES
FLOOR PLANS

SCALE: 1:100 UNO AT A1

PROJECT NO:	DRAWING NO:	REVISION:
C3694a	E04	C