




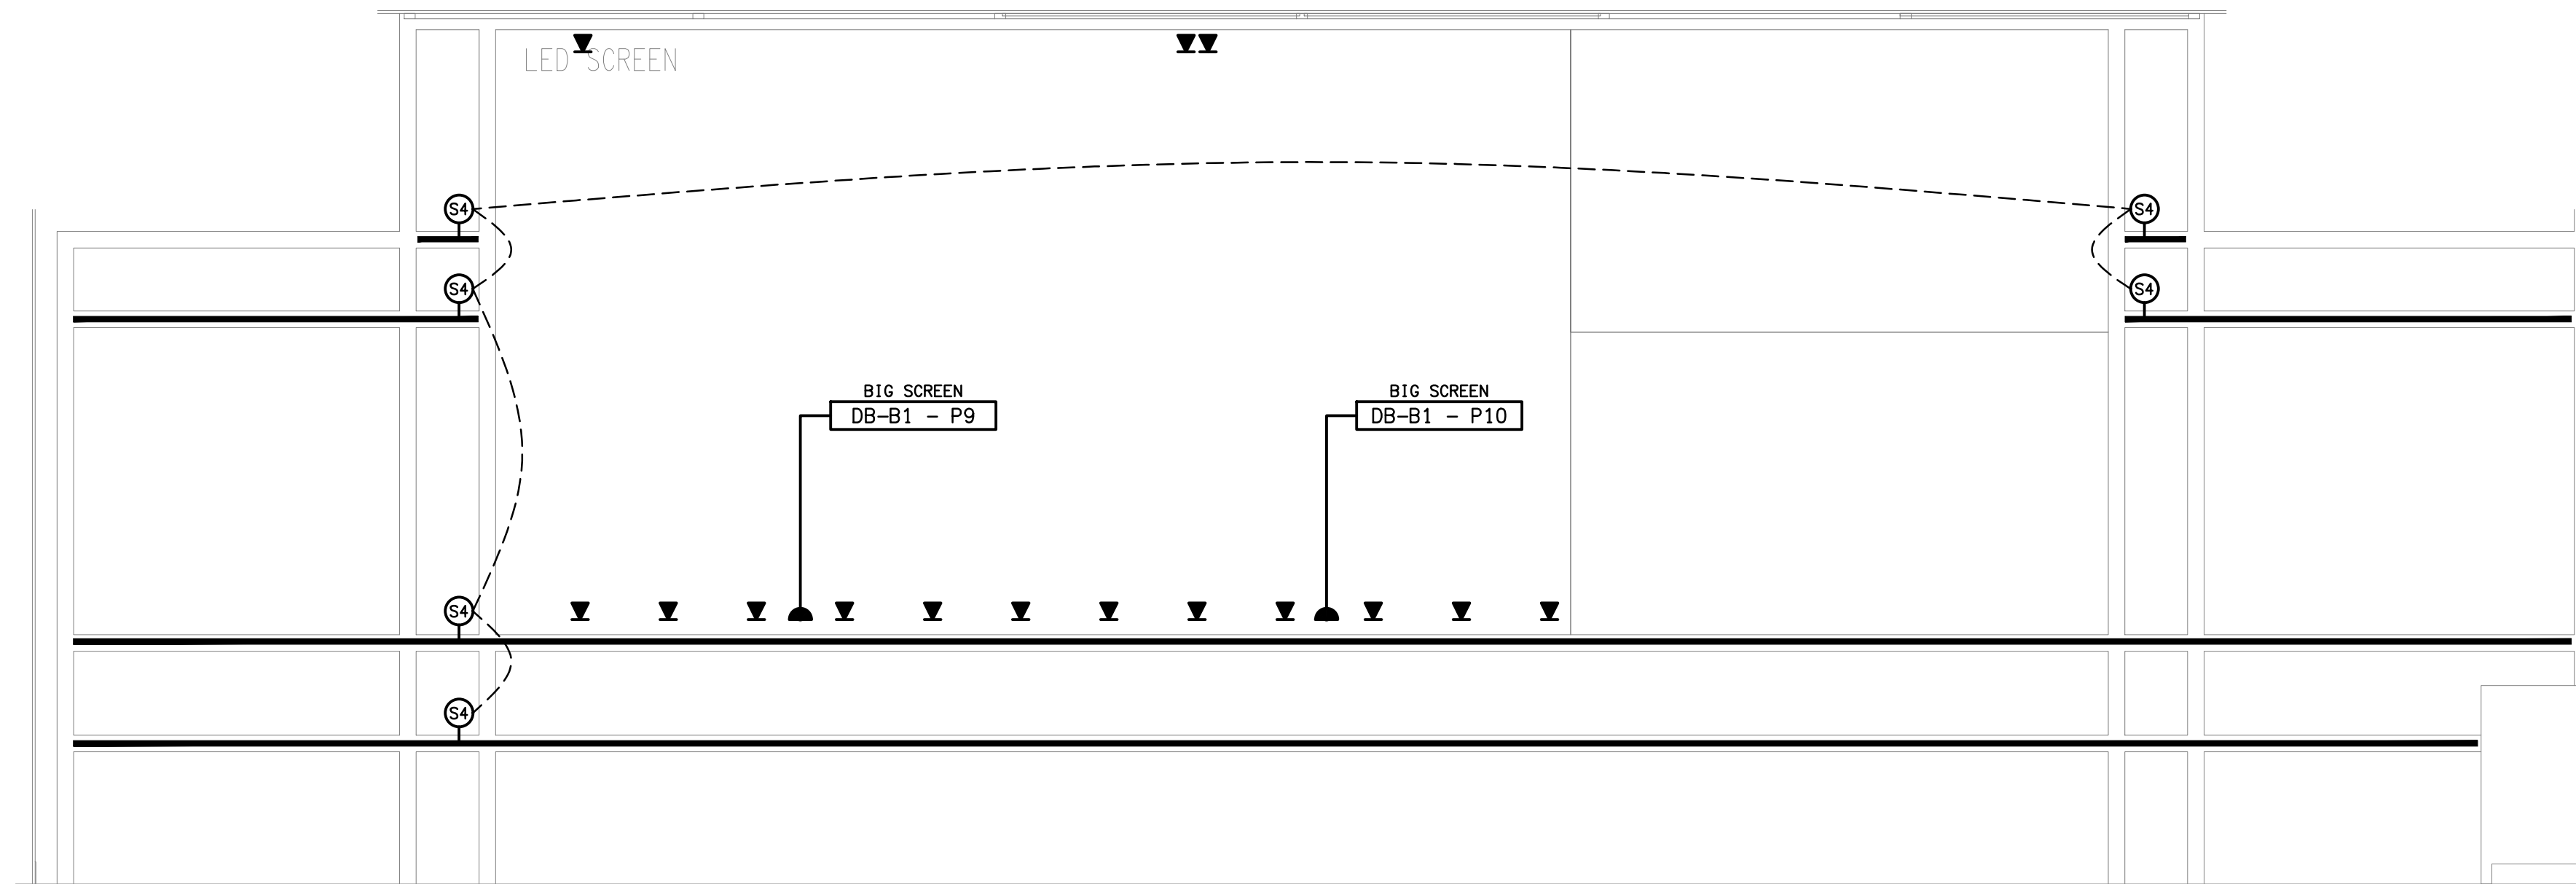

DETAIL A
SPORTS BAR BIG SCREEN ELEVATION
SCALE 1: 25

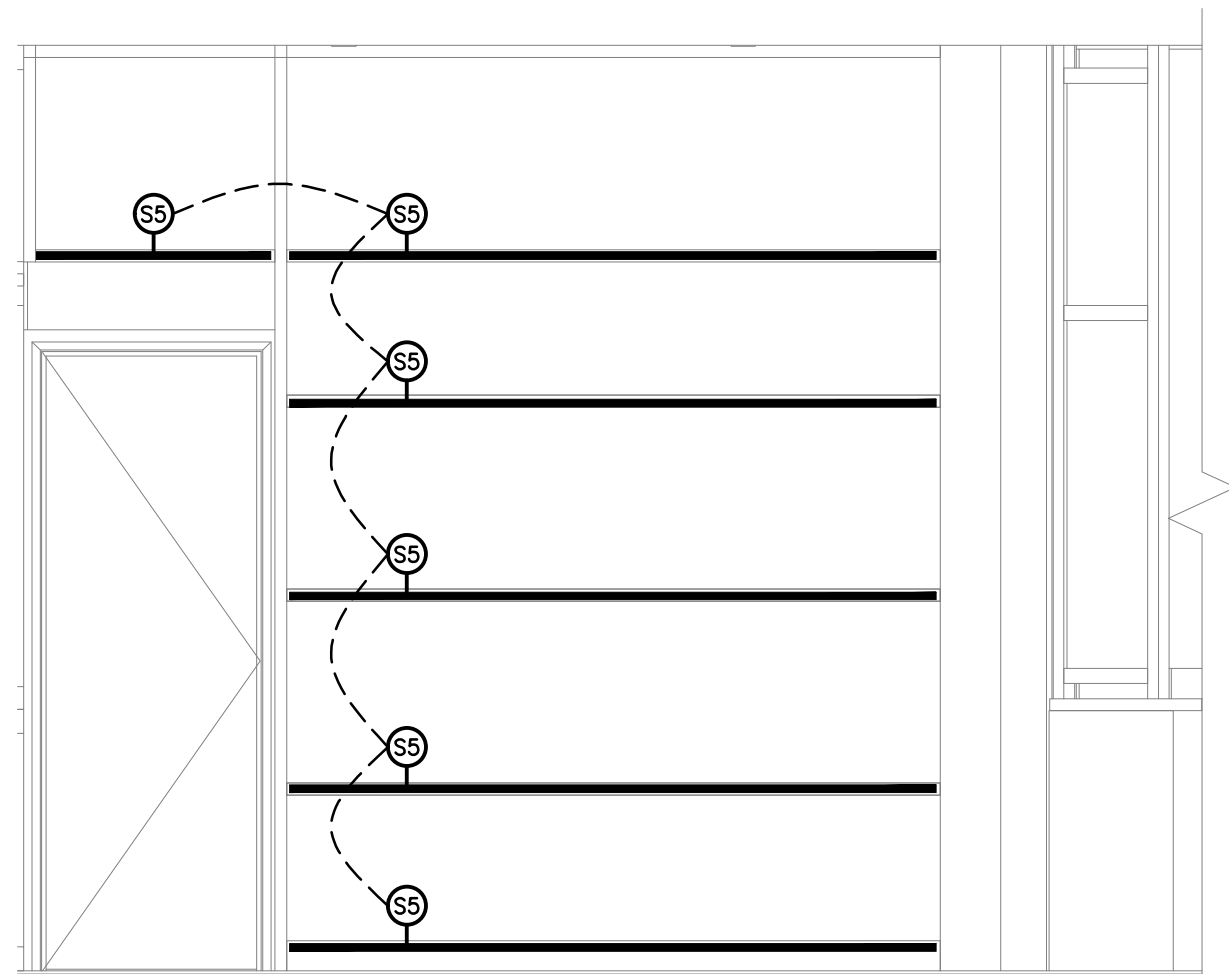

DETAIL B
SPORTS BAR ENTRY WALL ELEVATION
SCALE 1: 25

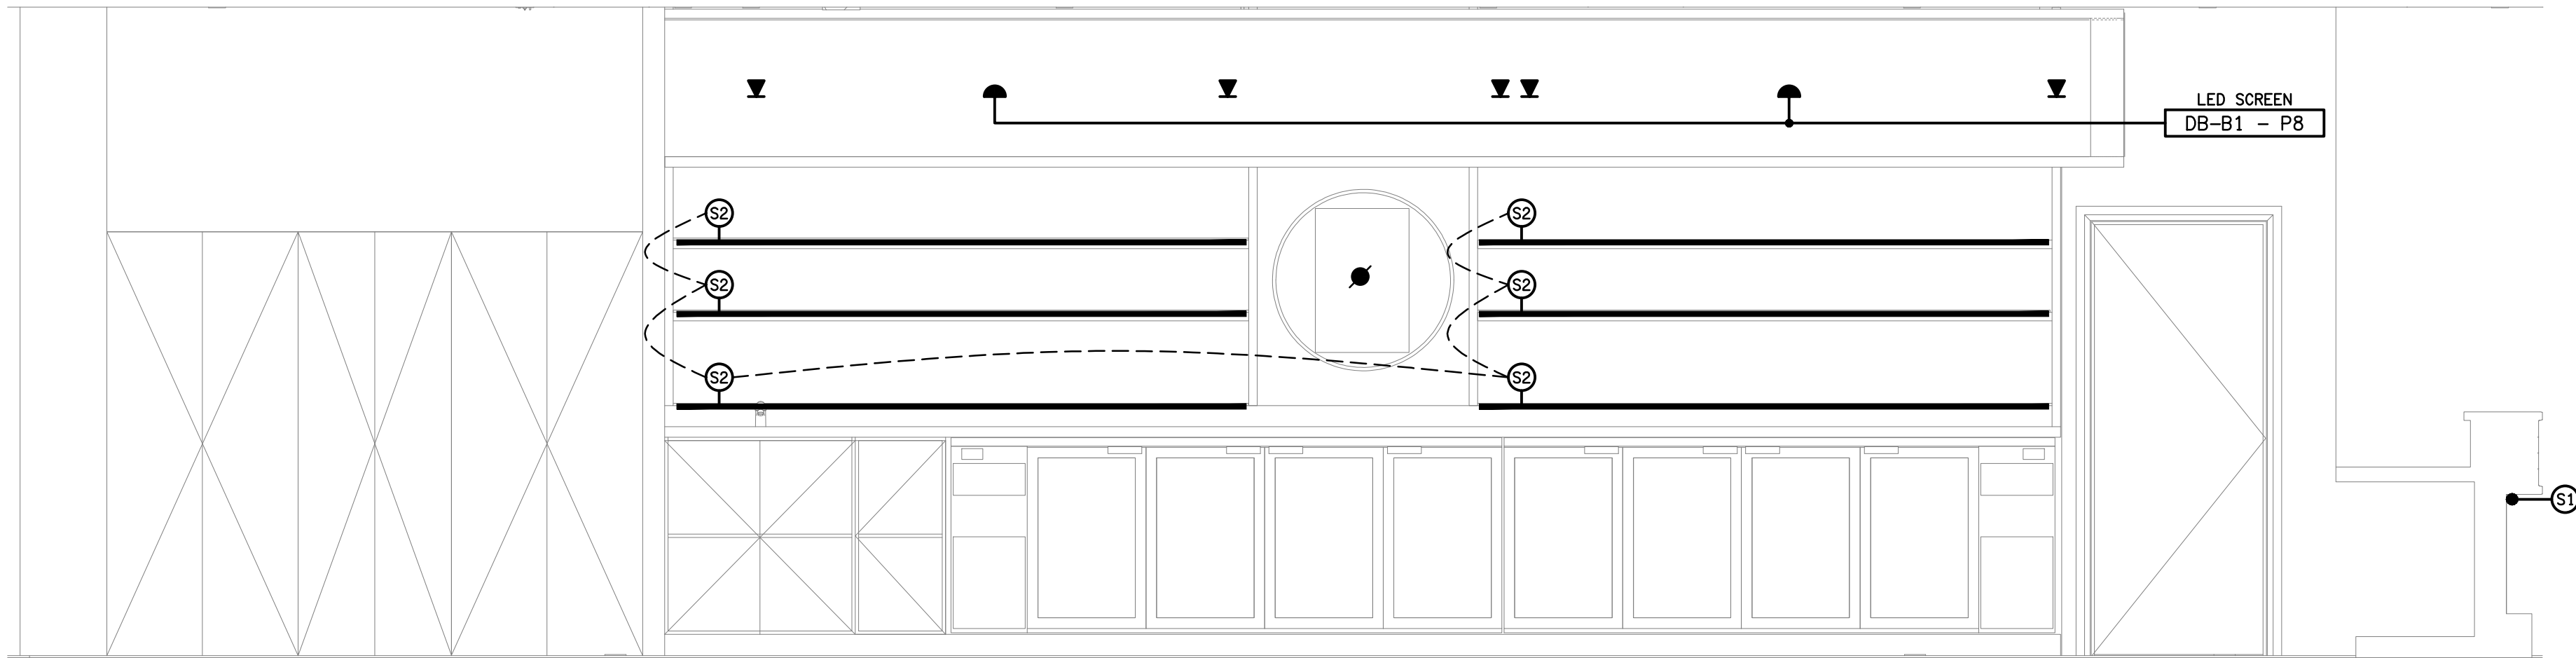

DETAIL C
SPORTS BAR REAR WALL ELEVATION
SCALE 1: 25