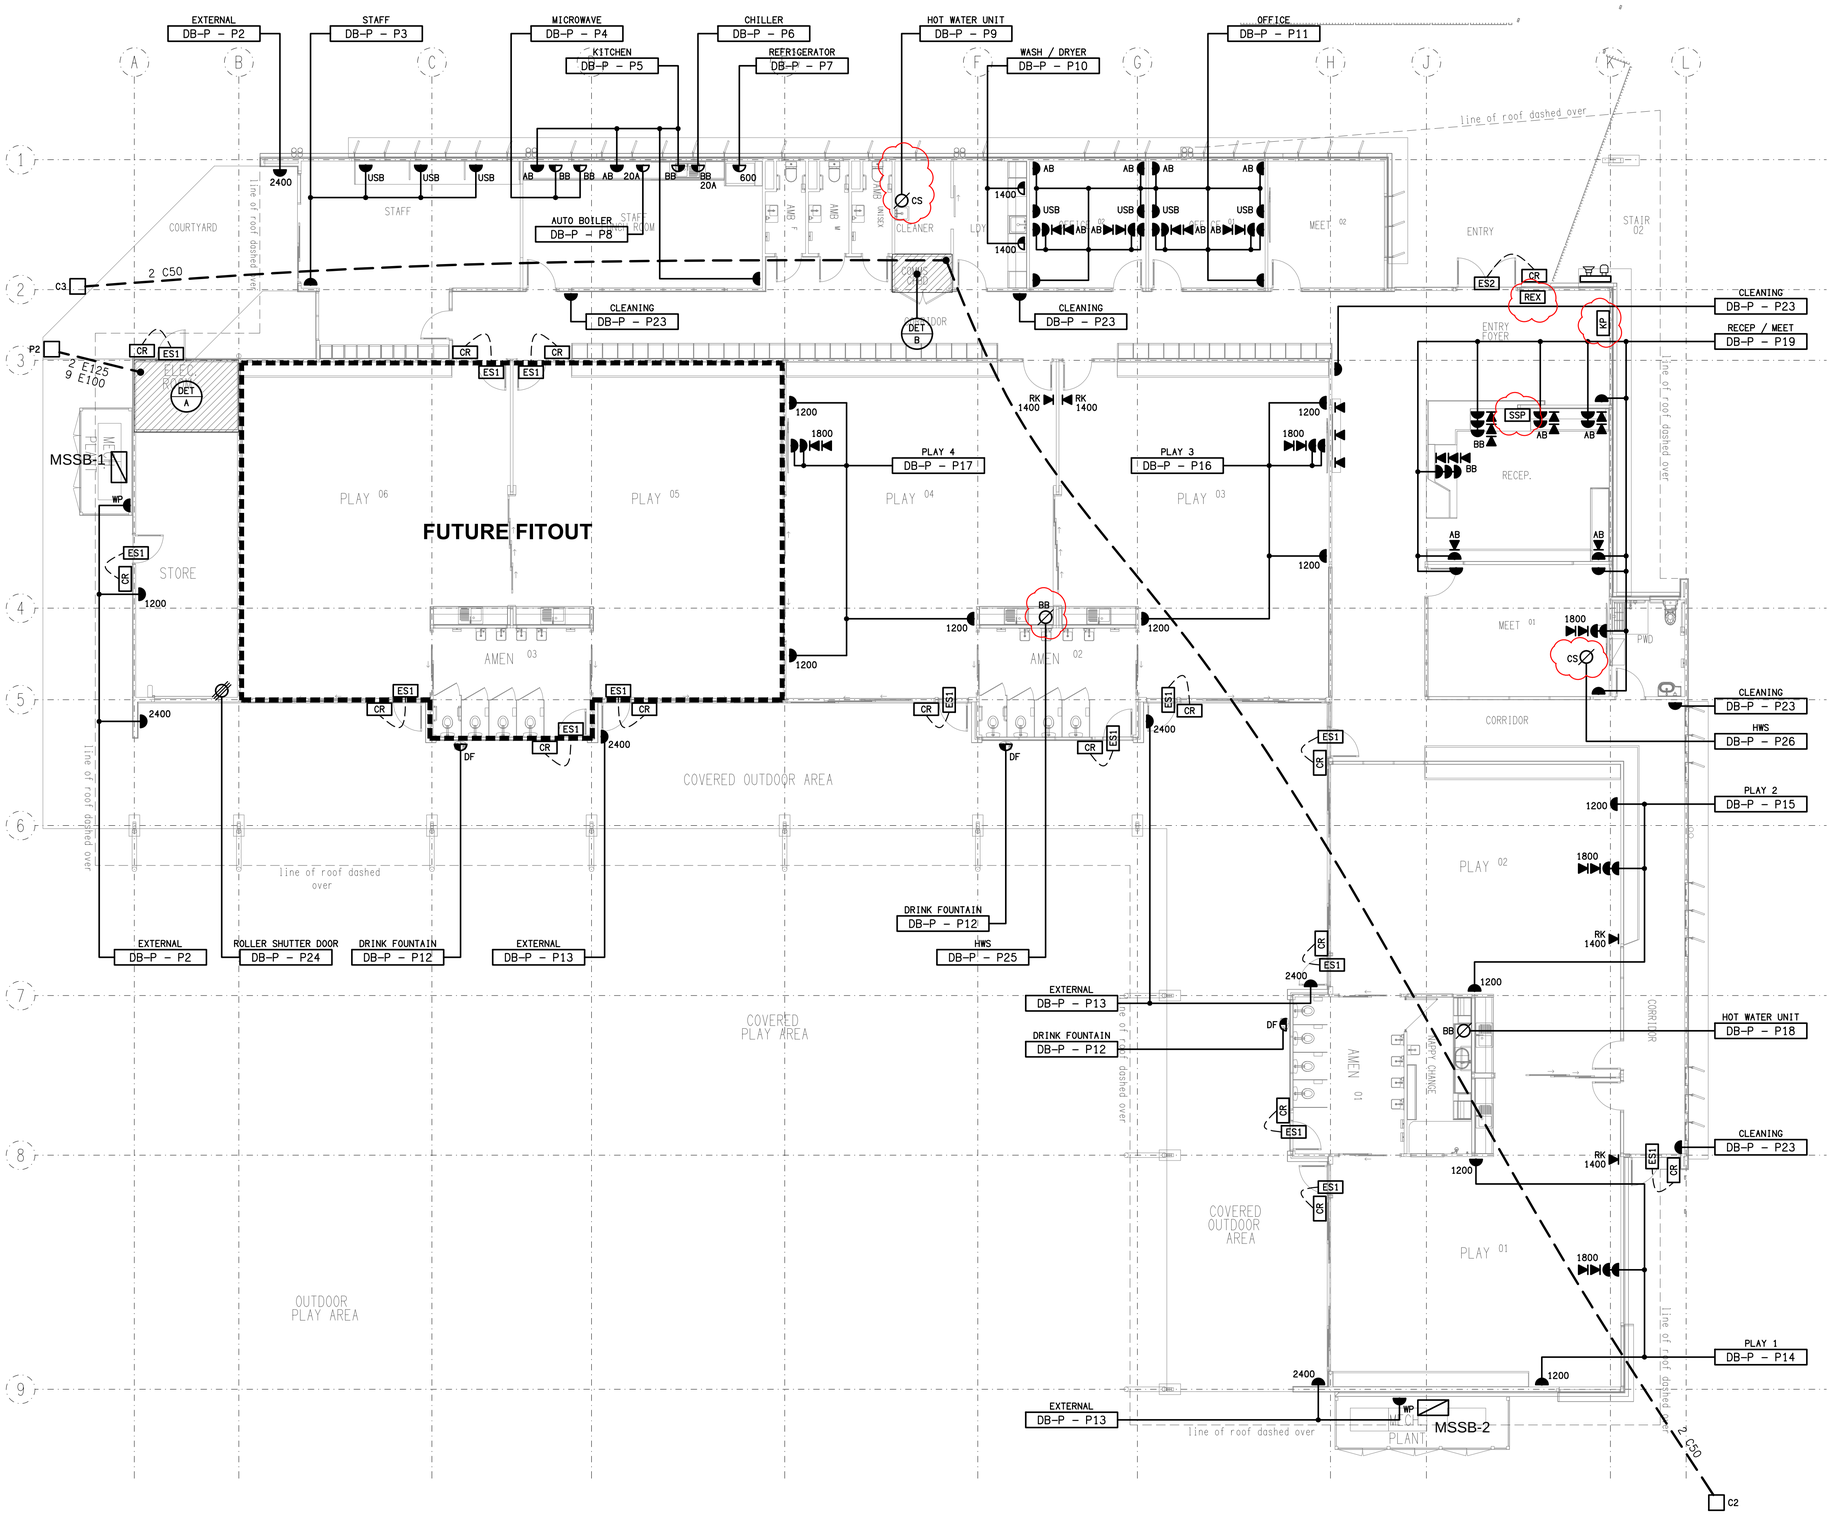


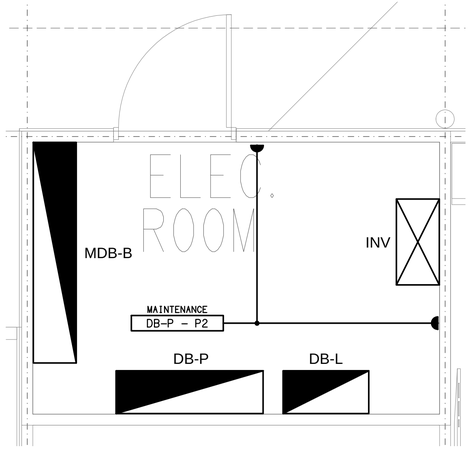


## DETAIL A

ELECTRICAL ROOM FLOOR PLAN

SCALE 1:25

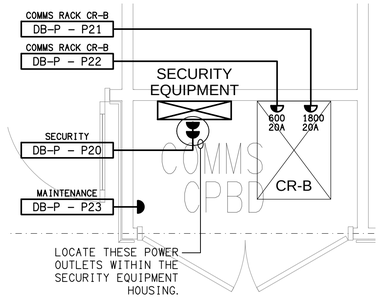


## DETAIL B

COMMUNICATIONS CUPBOARD FLOOR PLAN

SCALE 1:25

| REV: | DESCRIPTION: | DATE: |
|---|---|---|
| D | TENDER | 26/10/2026 |


ELECTRICAL DESIGN GROUP BRISBANE PTY LTD
ACN 092 710 793

TRADING AS:
ELECTRICAL DESIGN GROUP



THE COPYRIGHT OF THIS DRAWING REMAINS THE PROPERTY OF THE ELECTRICAL DESIGN GROUP.


USE FIGURED DIMENSIONS IN PREFERENCE TO SCALE.

ALL DIMENSIONS TO BE VERIFIED ONSITE.


**ELECTRICAL DESIGN GROUP**

ELECTRICAL BUILDING SERVICES CONSULTANTS

BRISBANE GOLD COAST

P.O.Box 15, Sherwood Q.4075
Phone: (07) 3278 4375
Email: brisbane@edg.net.au
Web: www.edg.net.au


PROJECT:
KINGS CHRISTIAN COLLEGE WALLOON
ELC WAL02

KARRABIN ROSEWOOD ROAD, WALLOON

DRAWING:
**ELECTRICAL SERVICES**
FLOOR PLAN

| SCALE: | PROJECT NO: | DRAWING NO: | REVISION: |
|---|---|---|---|
| 1:100 UNO AT A1 | C3827a | E05 | D |