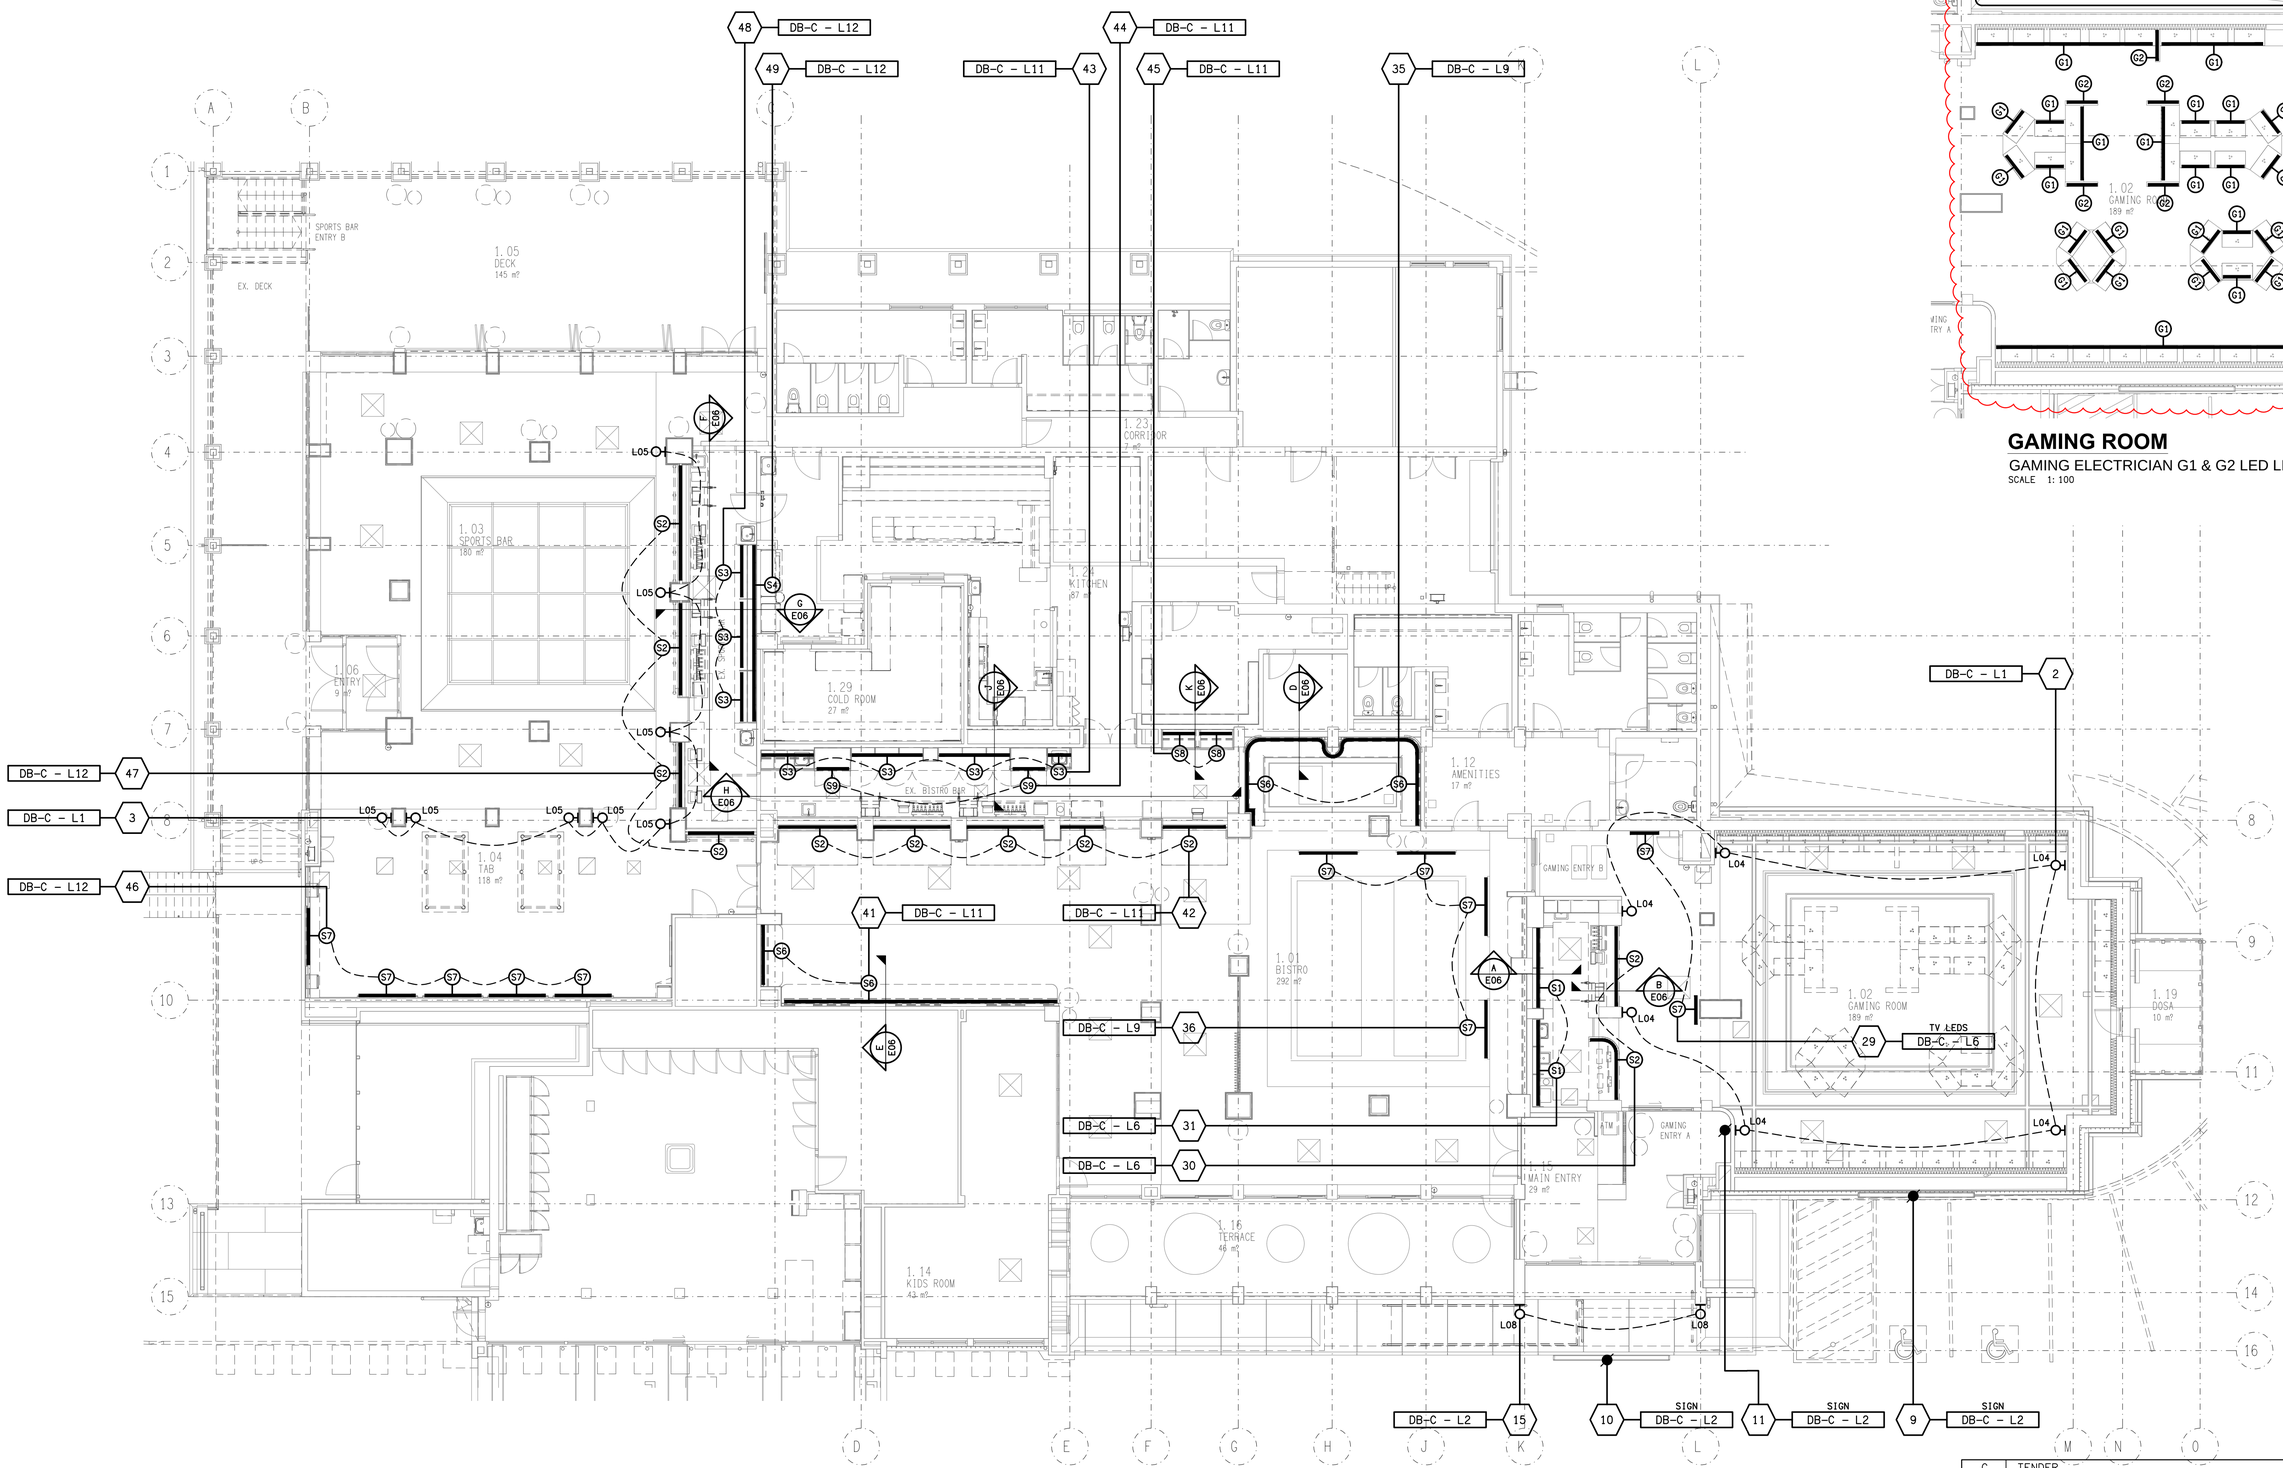

NOTE:
(G1) GAMING MACHINE BASE LEDS AND (G2) GAMING SCREEN LEDS IS NOT PART OF THE ELECTRICAL SERVICES AND WILL BE BY THE GAMING ELECTRICIAN.

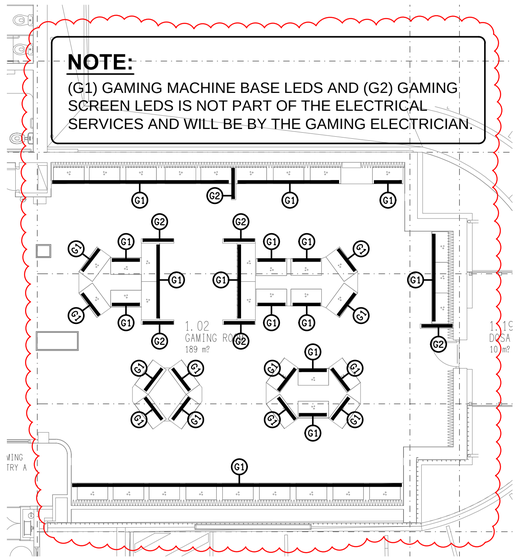

GAMING ROOM

GAMING ELECTRICIAN G1 & G2 LED LIGHTING PLAN

SCALE 1: 100

REV:	DESCRIPTION:	DATE:
C	TENDER	13/10/2026

ELECTRICAL DESIGN GROUP BRISBANE PTY LTD
ACN 092 710 793

TRADING AS:
ELECTRICAL DESIGN GROUP

THE COPYRIGHT OF THIS DRAWING REMAINS THE PROPERTY OF THE ELECTRICAL DESIGN GROUP.

USE FIGURED DIMENSIONS IN PREFERENCE TO SCALE.

ALL DIMENSIONS TO BE VERIFIED ONSITE.

ELECTRICAL DESIGN GROUP
ELECTRICAL BUILDING SERVICES CONSULTANTS
BRISBANE GOLD COAST

P.O.Box 15, Sherwood Q.4075
Phone: (07) 3278 4375
Email: brisbane@edg.net.au
Web: www.edg.net.au

PROJECT:
CAPALABA TAVERN

30 OLD CLEVELAND ROAD, CAPALABA, QUEENSLAND

DRAWING:
ELECTRICAL SERVICES
JOINERY & WALL LIGHTING PLAN

SCALE: 1:100 UNO AT A1

PROJECT NO:	DRAWING NO:	REVISION:
C3843a	E05	C