

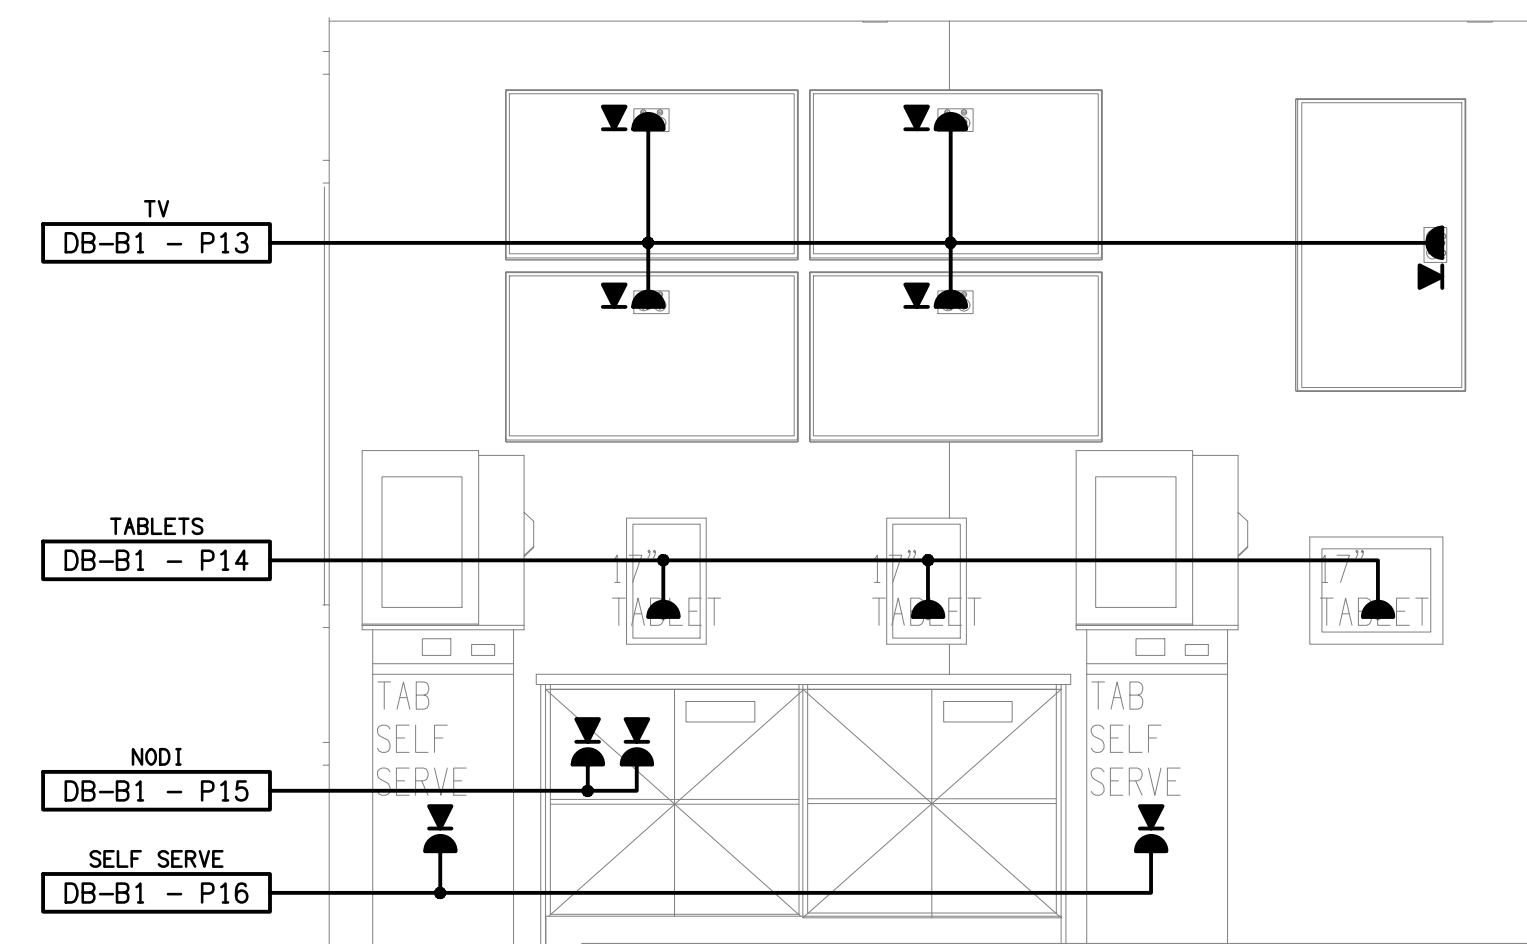


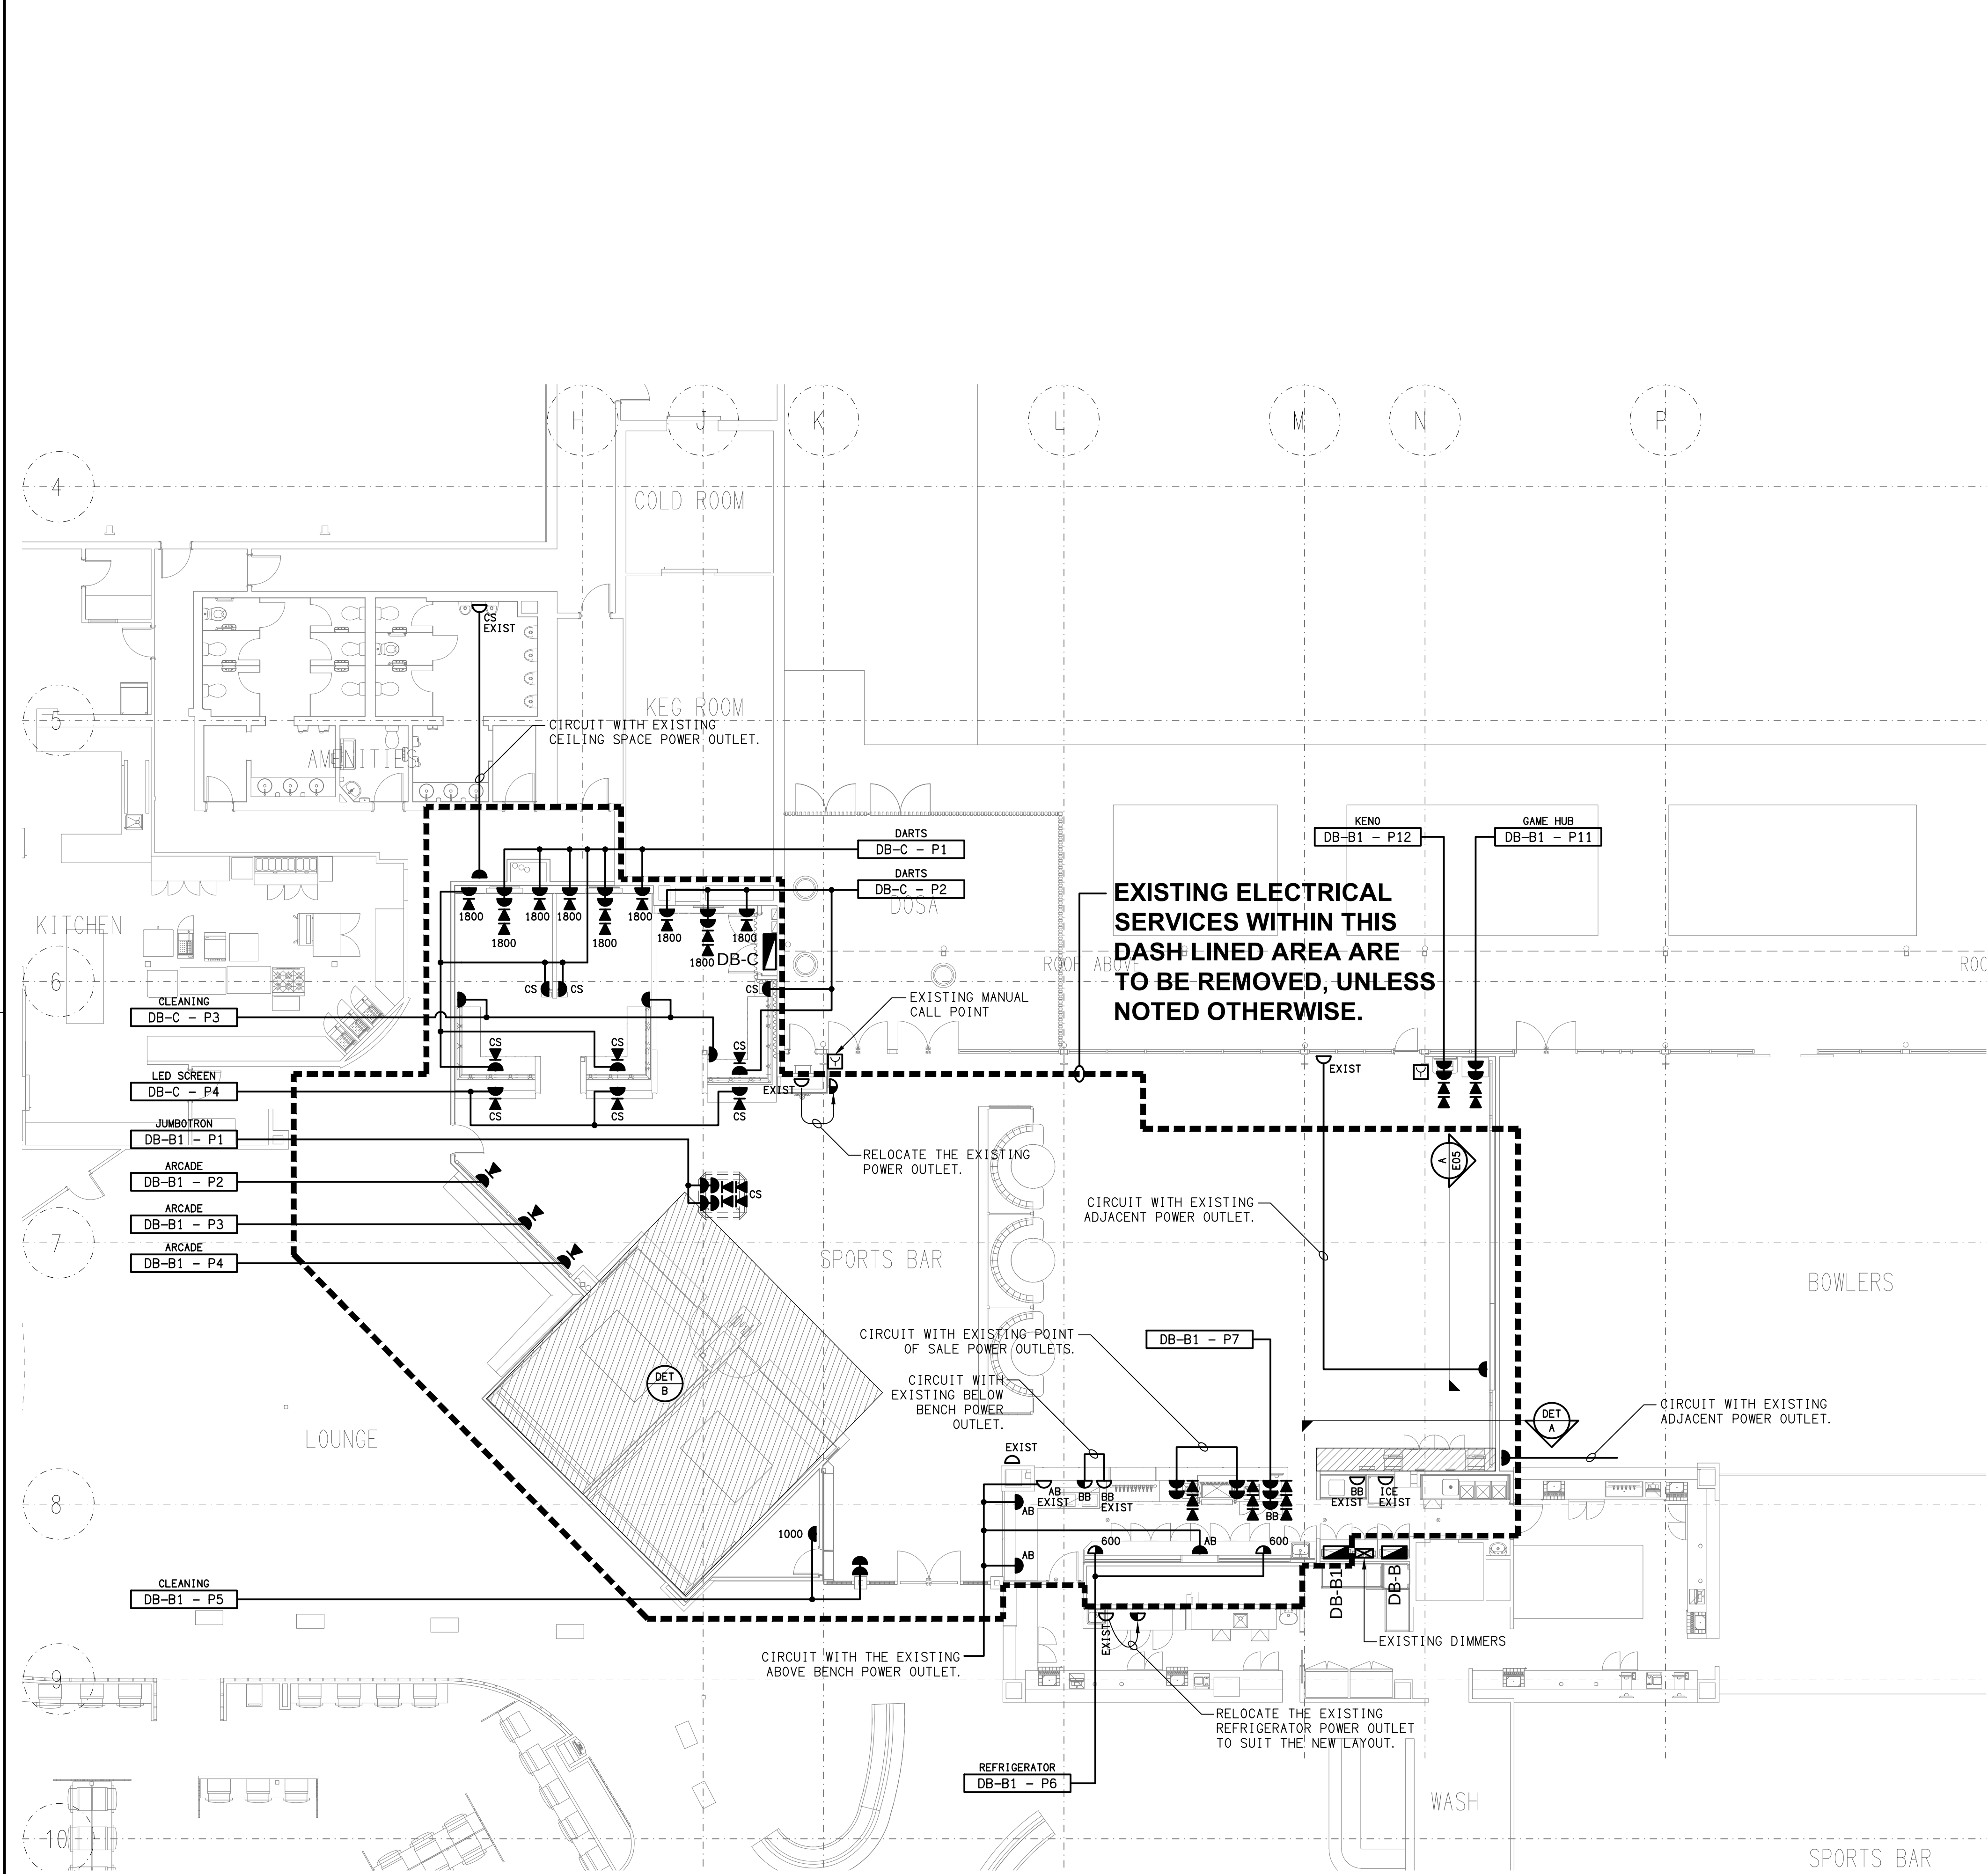

DETAIL A
TAB WALL ELEVATION
SCALE 1:25

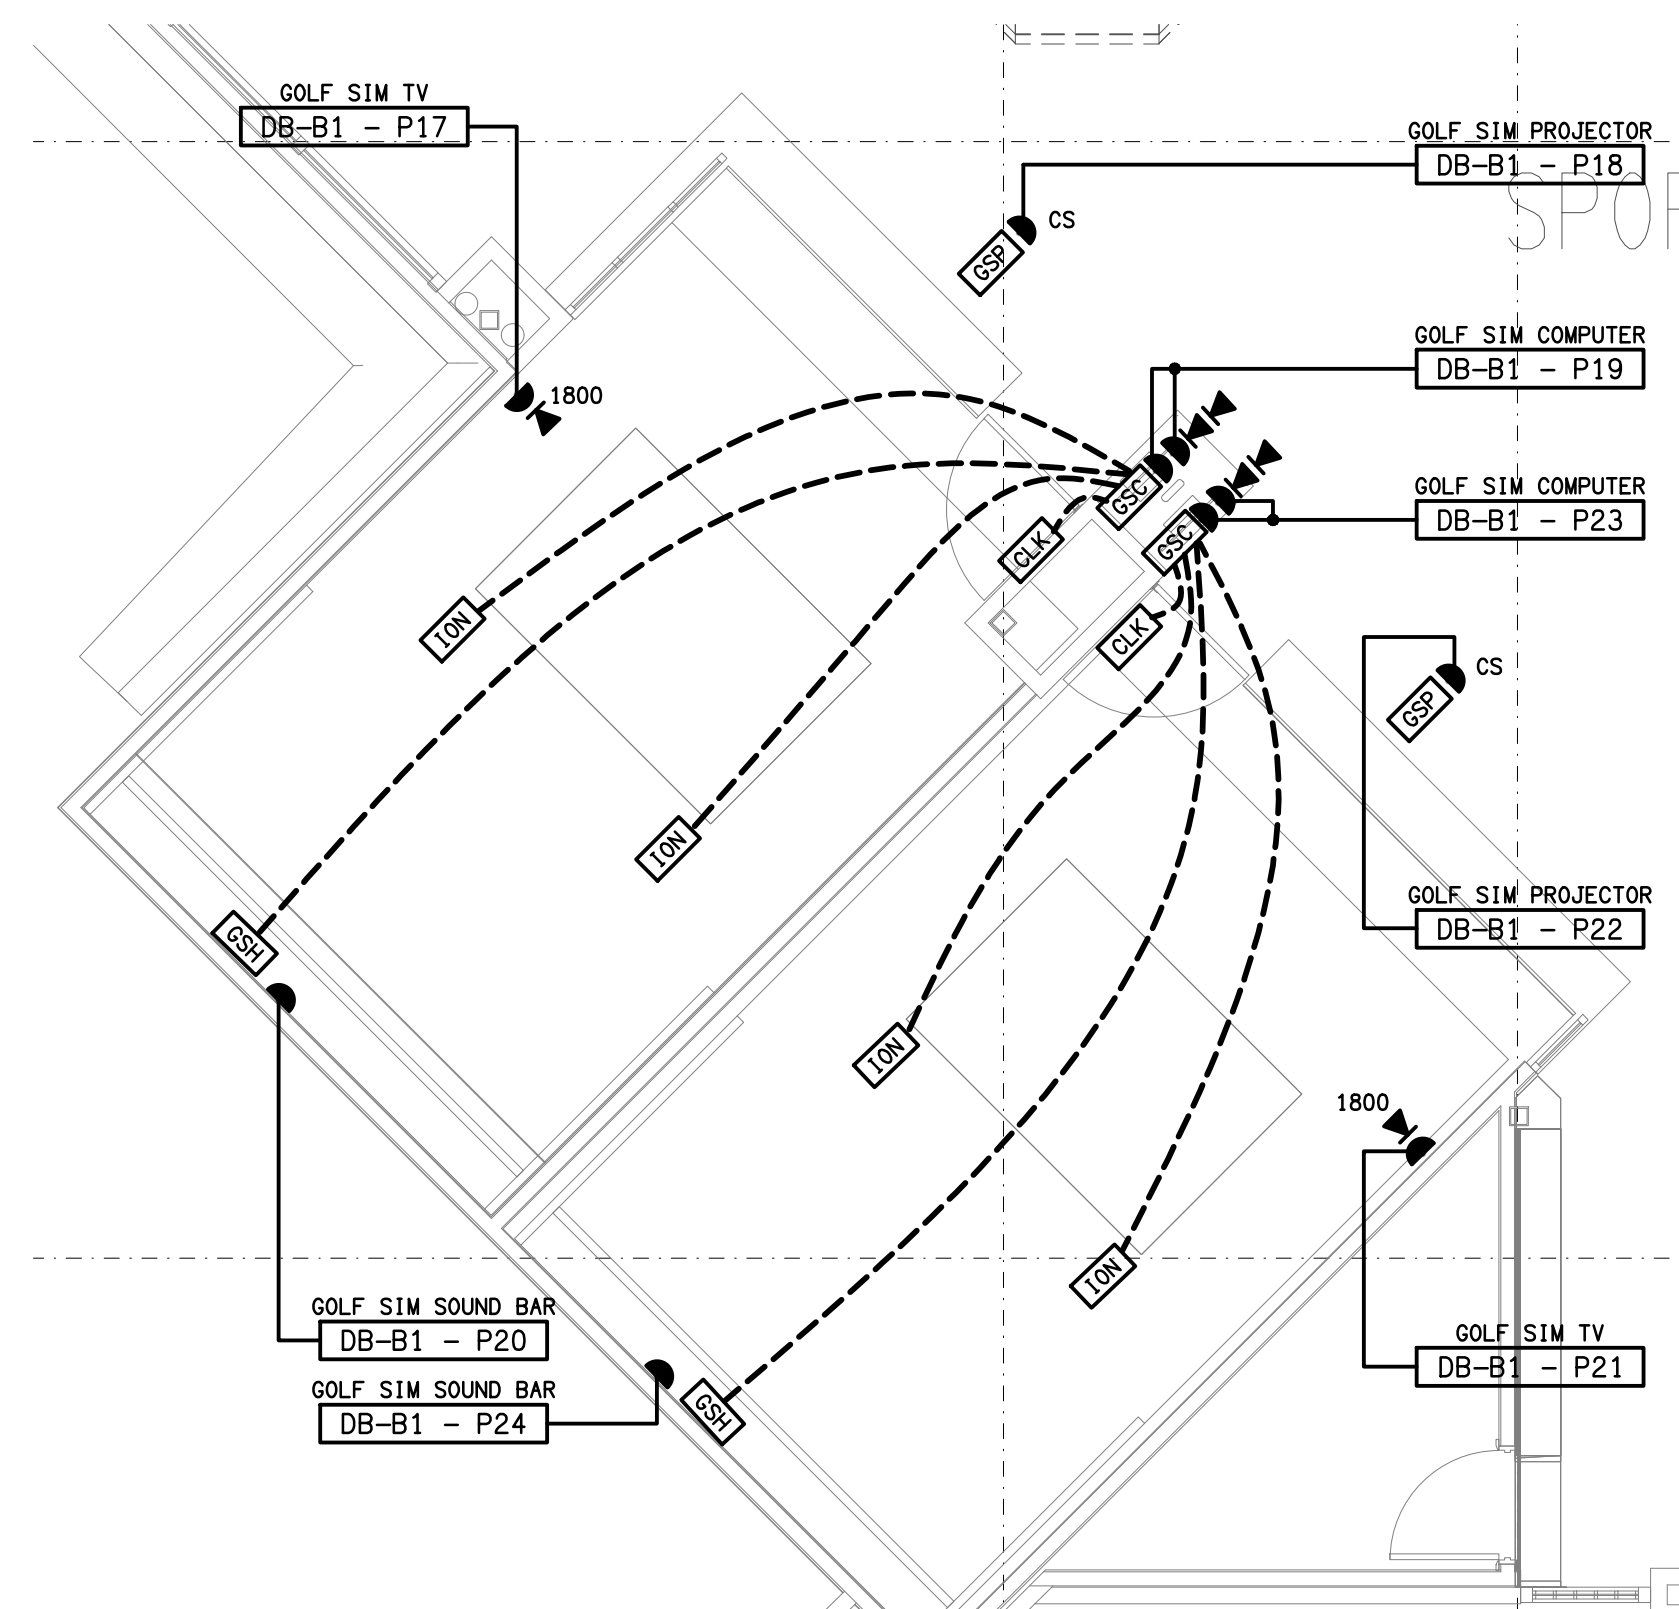

DETAIL B
GOLF SIMULATORS PLAN
SCALE 1:50