
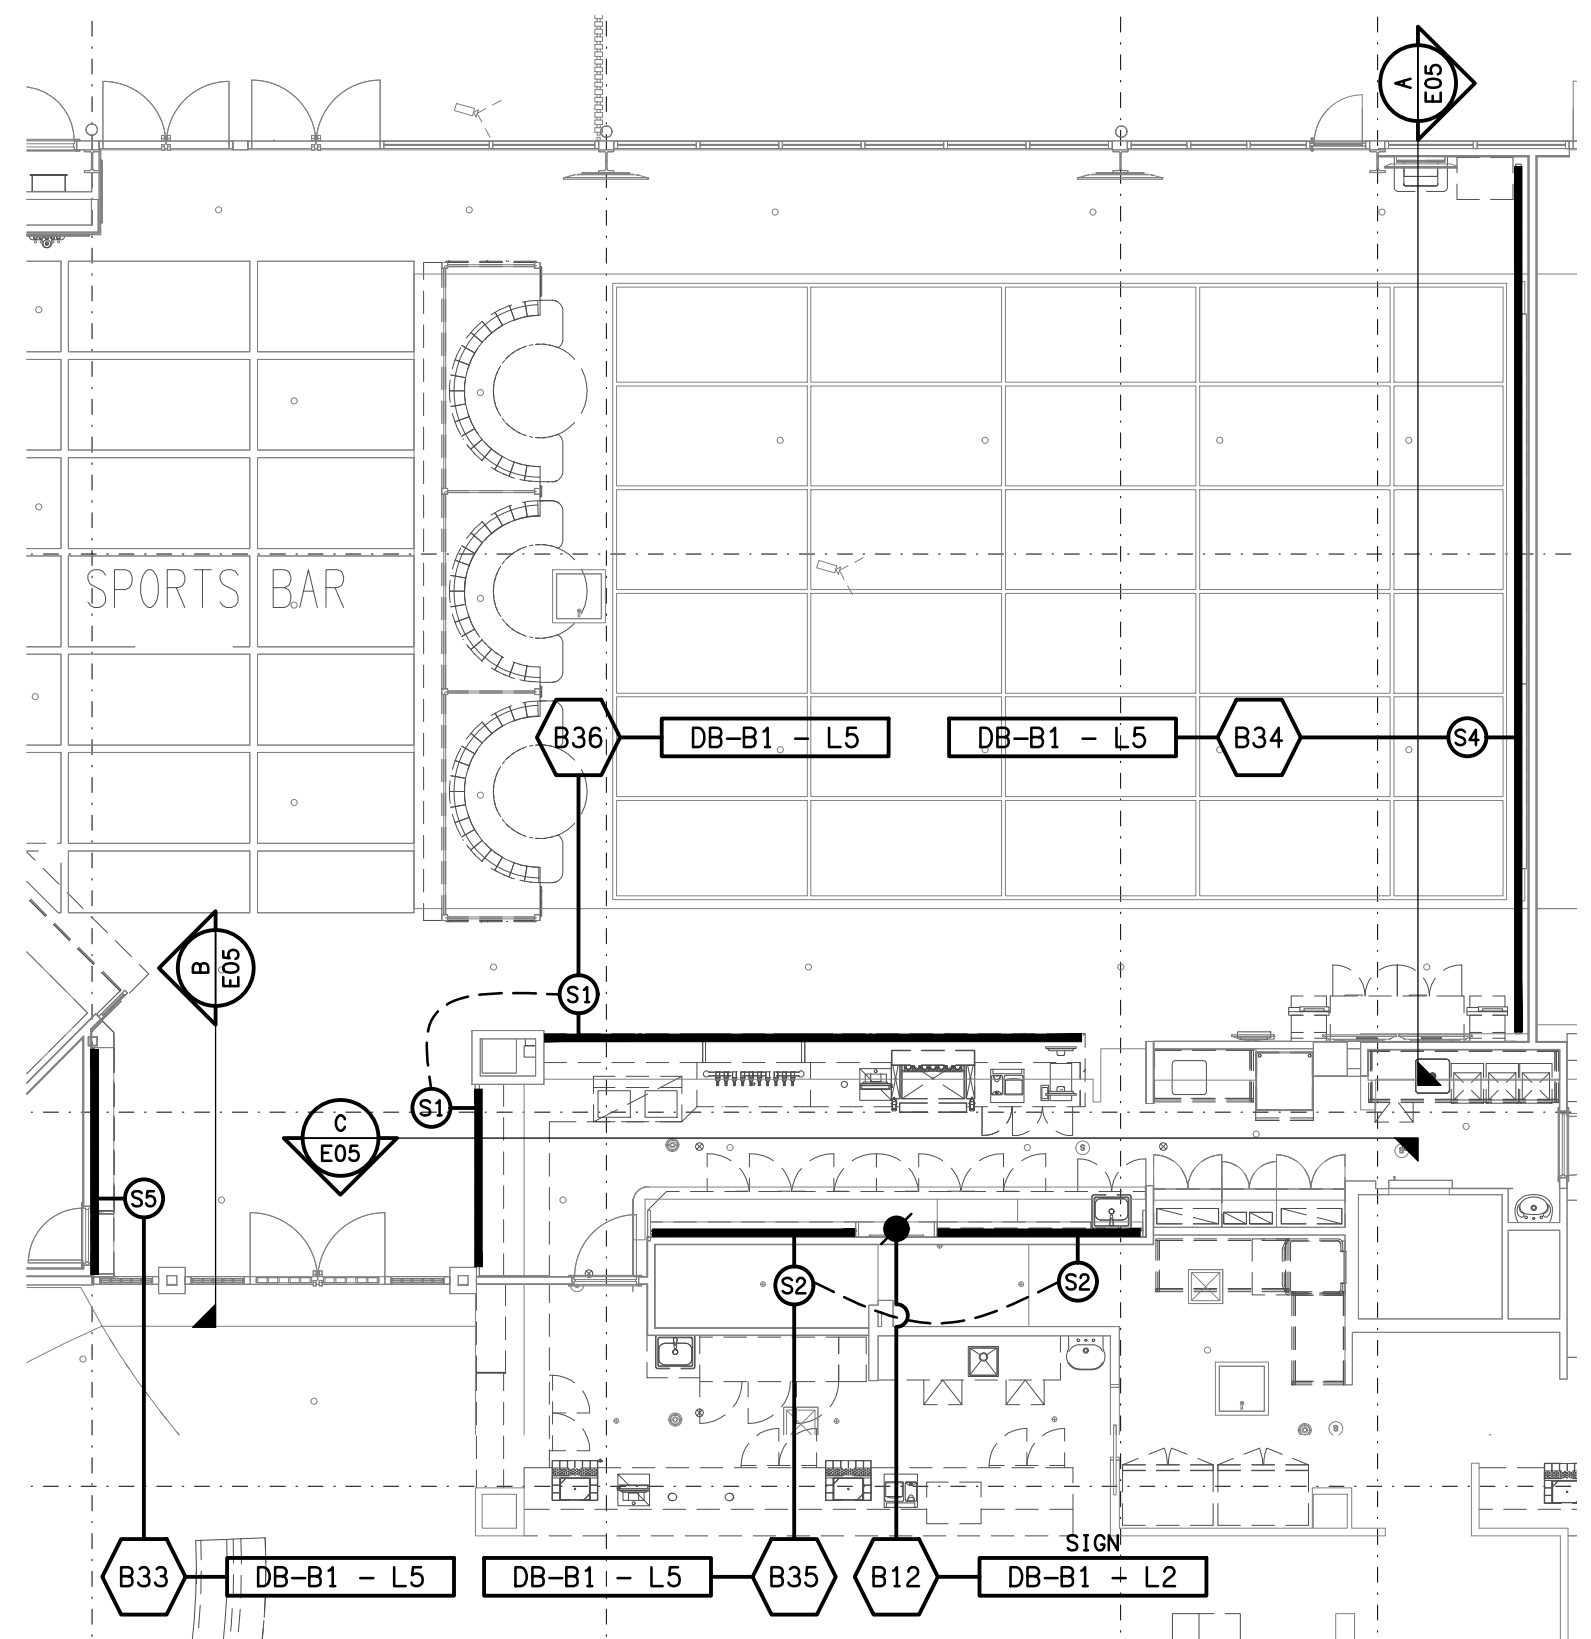


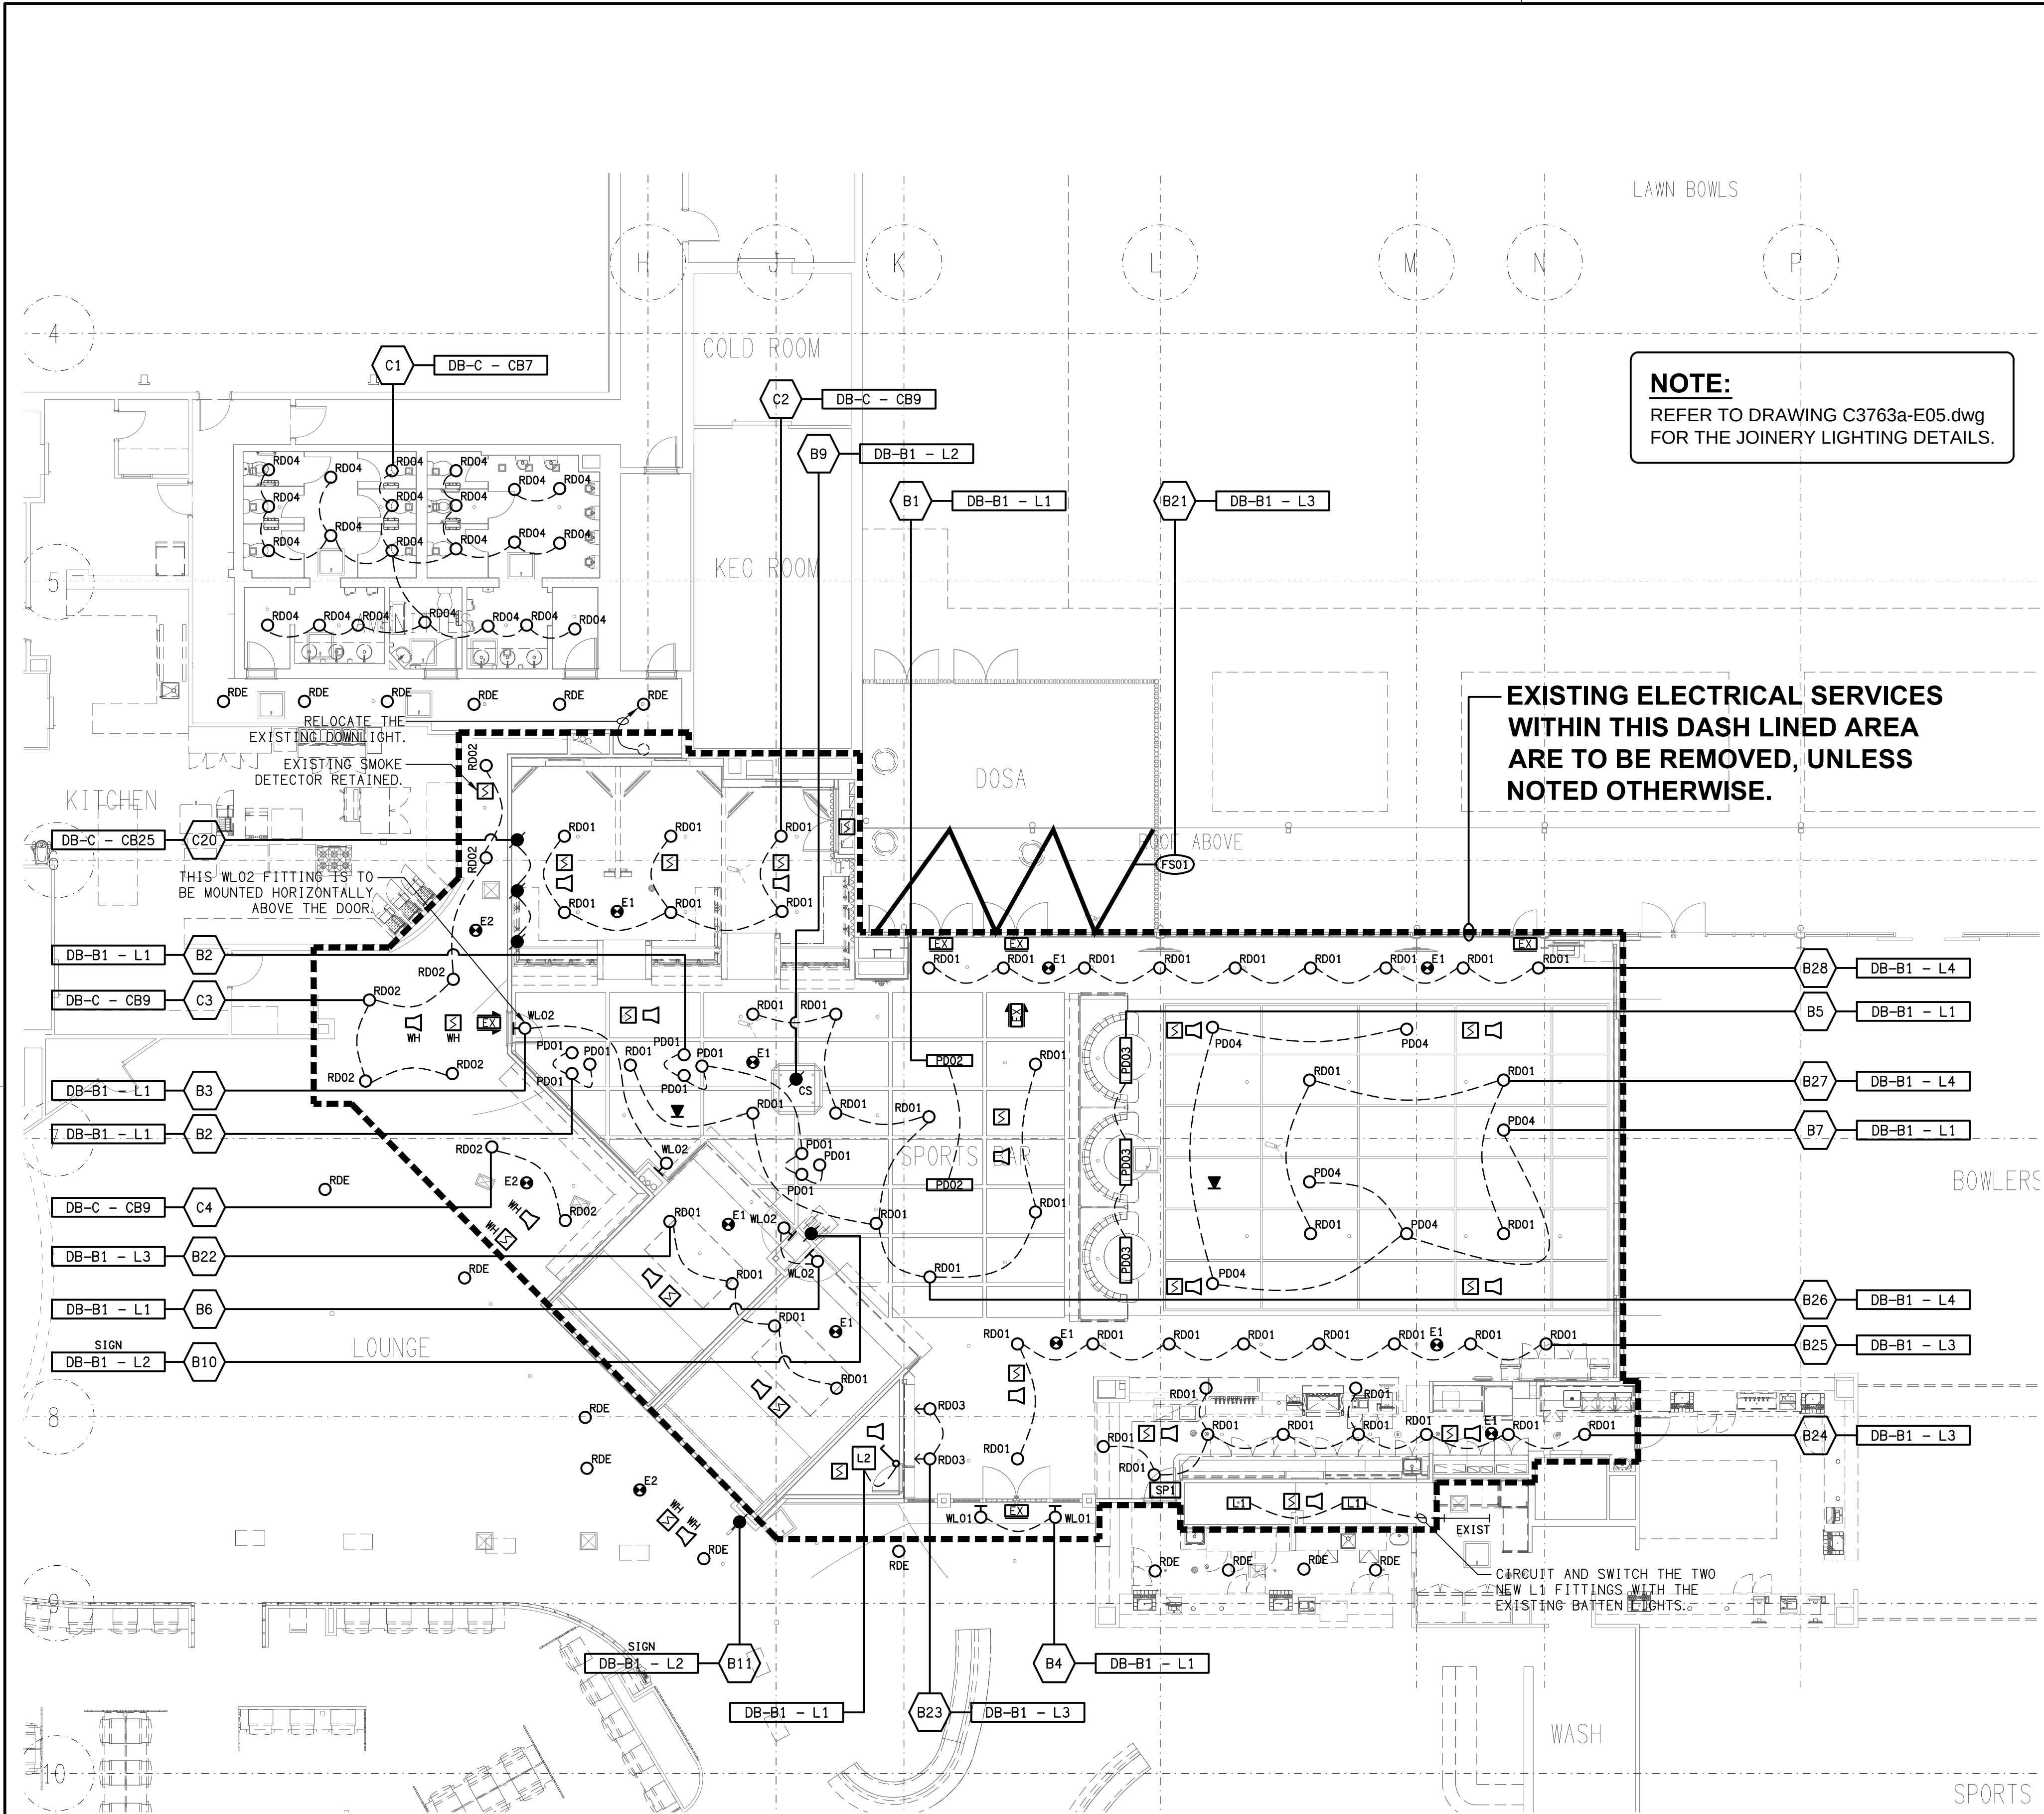

PART PLAN
JOINERY LIGHTING
SCALE 1:100