
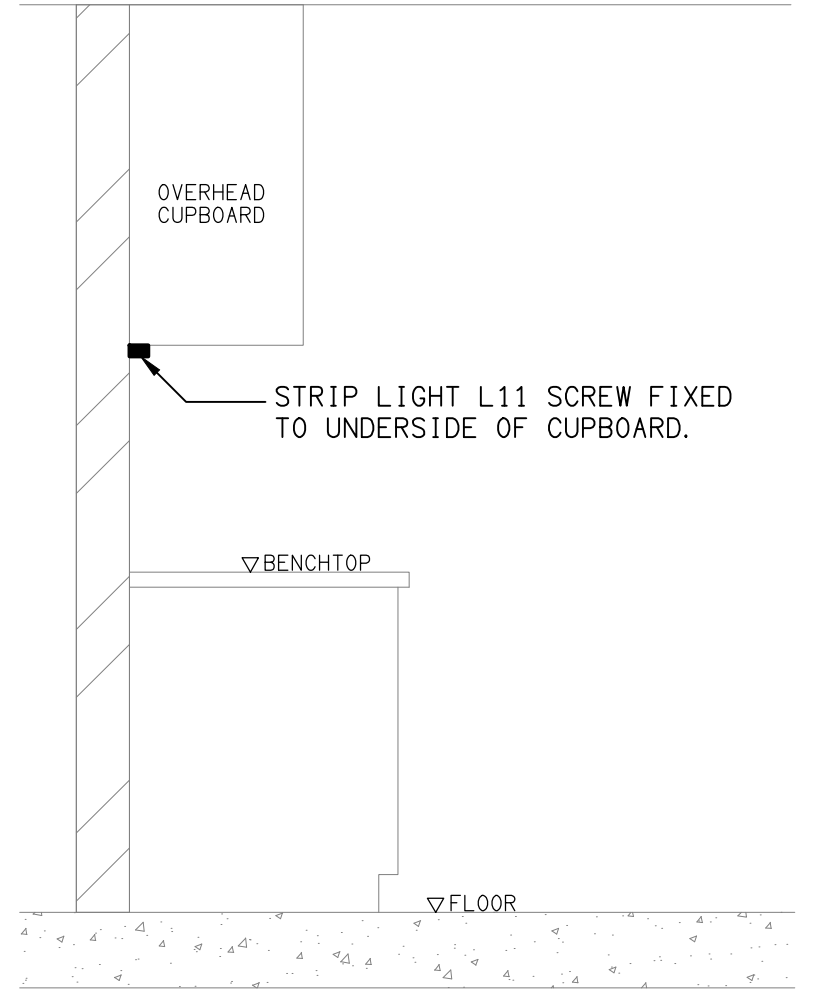


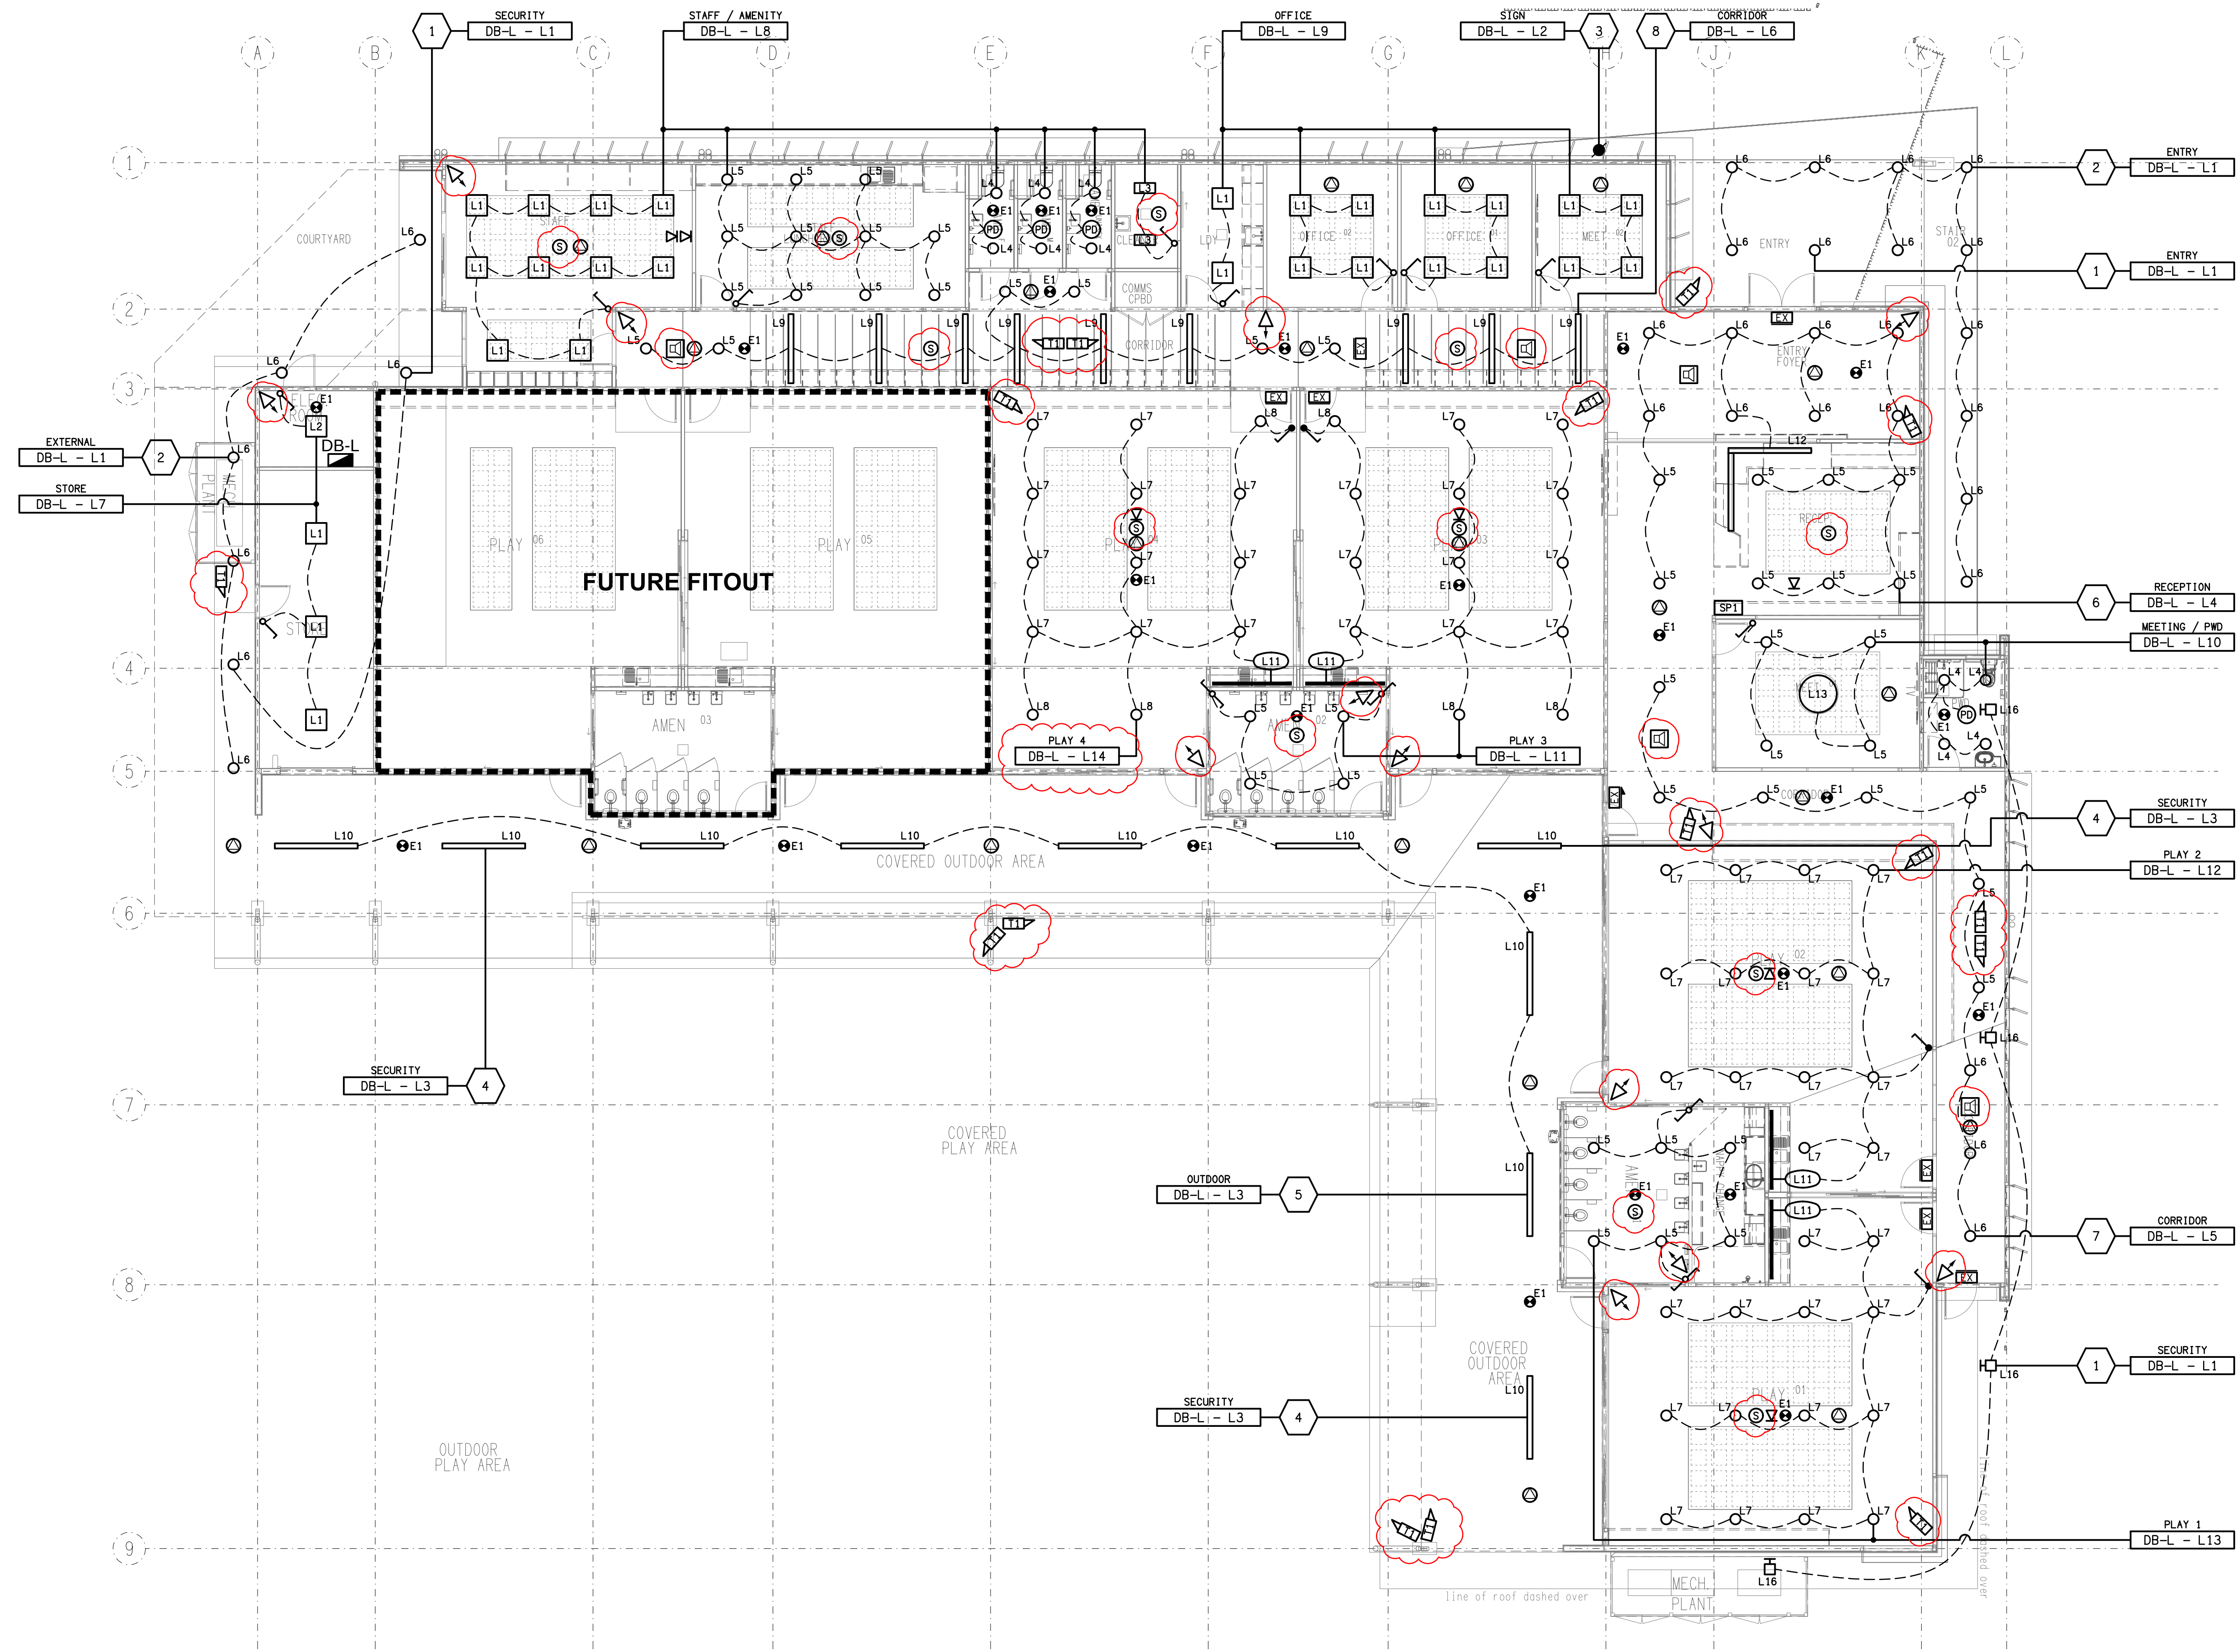

DETAIL
"L11" TYPE STRIP LIGHT MOUNTING
NOT TO SCALE