


NOTE:
REFER TO DRAWING C3843a-E05.dwg FOR THE
ADDITIONAL JOINERY & WALL LIGHTING PLAN.

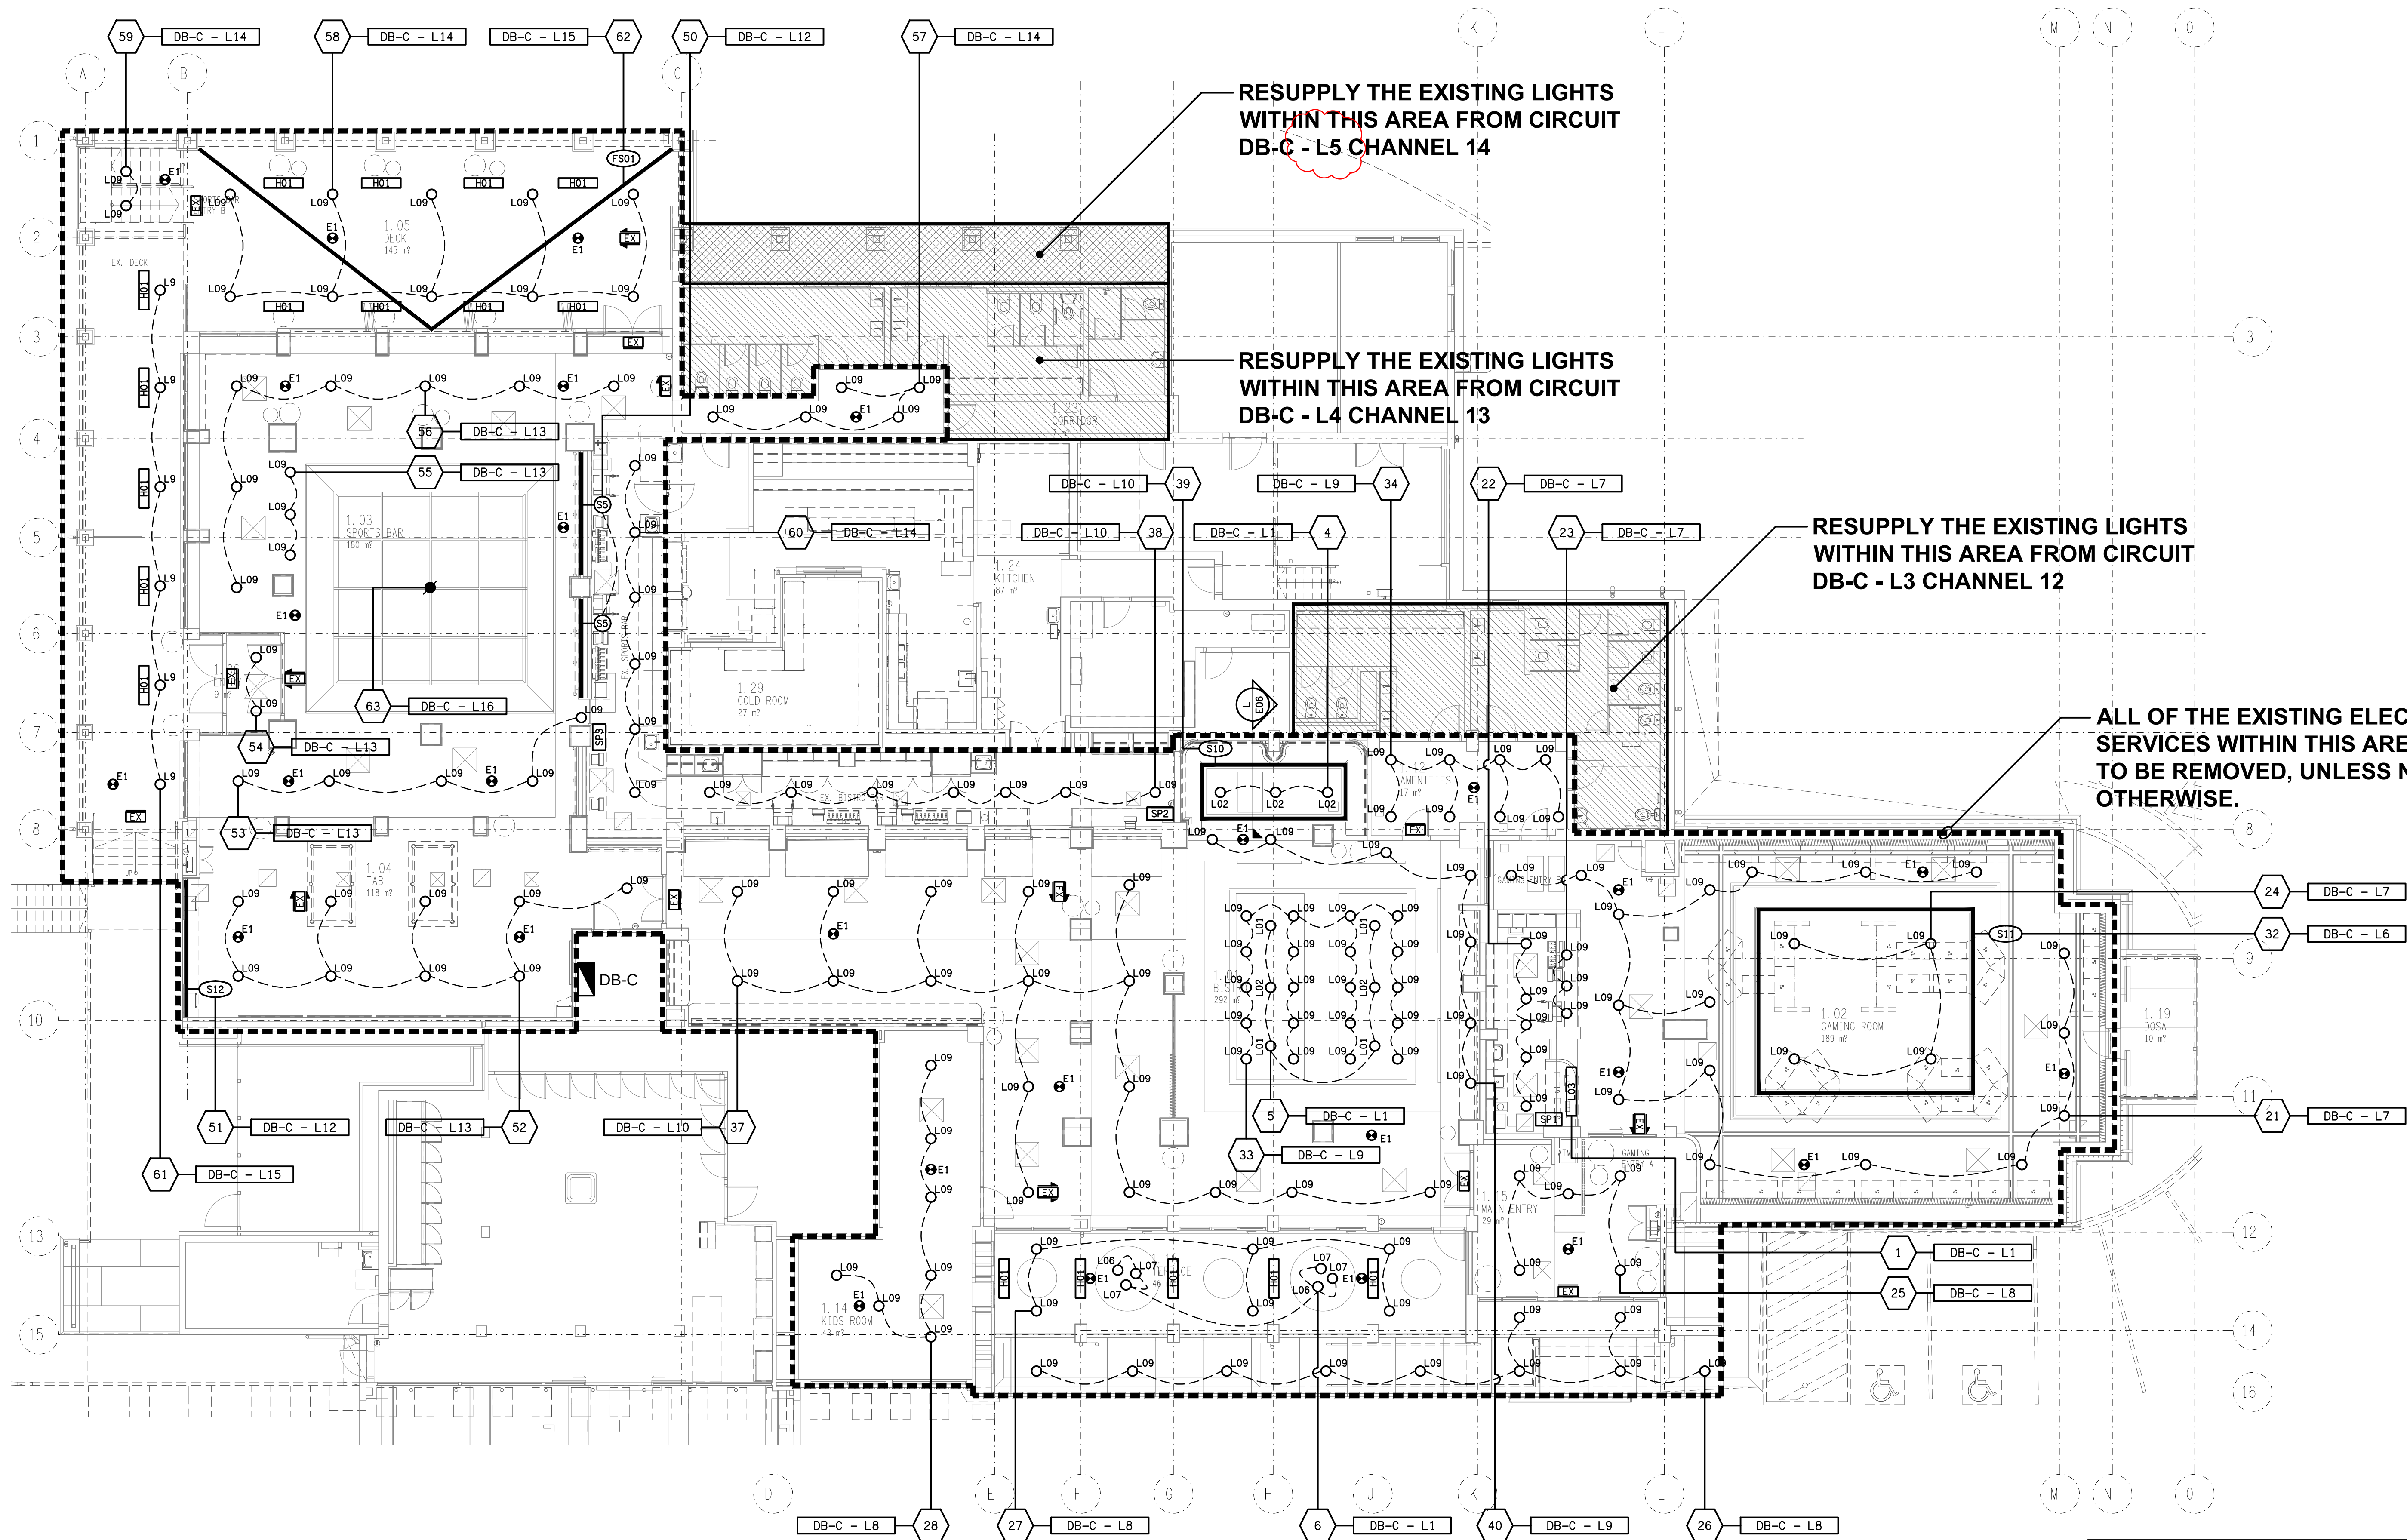

RESUPPLY THE EXISTING LIGHTS
WITHIN THIS AREA FROM CIRCUIT
DB-C - L5 CHANNEL 14

RESUPPLY THE EXISTING LIGHTS
WITHIN THIS AREA FROM CIRCUIT
DB-C - L4 CHANNEL 13

RESUPPLY THE EXISTING LIGHTS
WITHIN THIS AREA FROM CIRCUIT
DB-C - L3 CHANNEL 12

ALL OF THE EXISTING ELECTRICAL
SERVICES WITHIN THIS AREA ARE
TO BE REMOVED, UNLESS NOTED
OTHERWISE.